

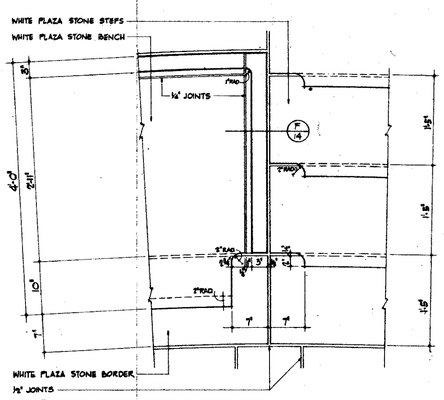



G PARTIAL PLAN OF PLAZA BENCH AND STEPS

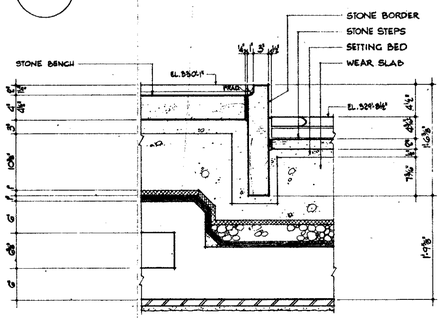


F SECTION THRU BENCH AND STEPS

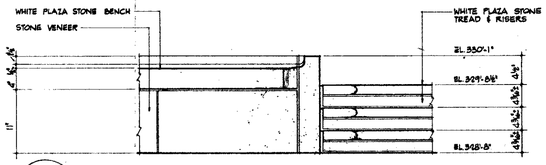


E PARTIAL ELEVATION OF PLAZA BENCH AND STEPS

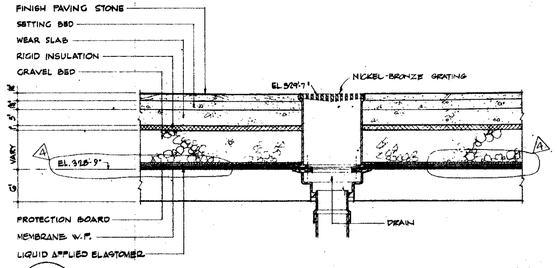


D PLAZA DRAIN

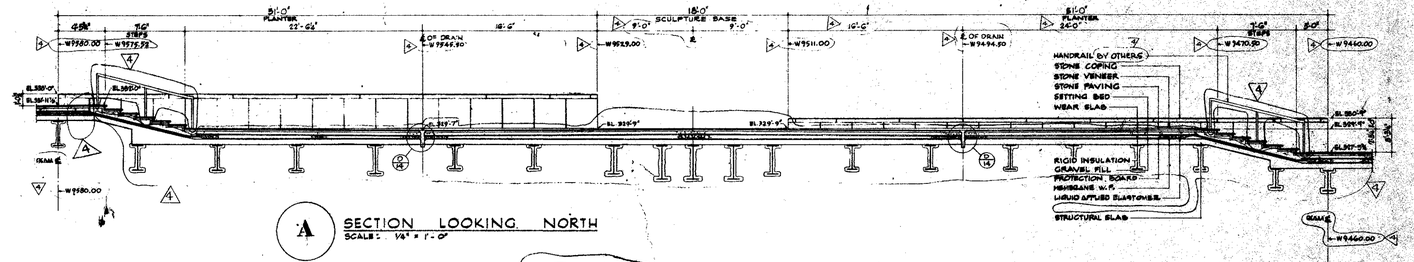

A SECTION LOOKING NORTH
SCALE: 1/8" = 1'-0"

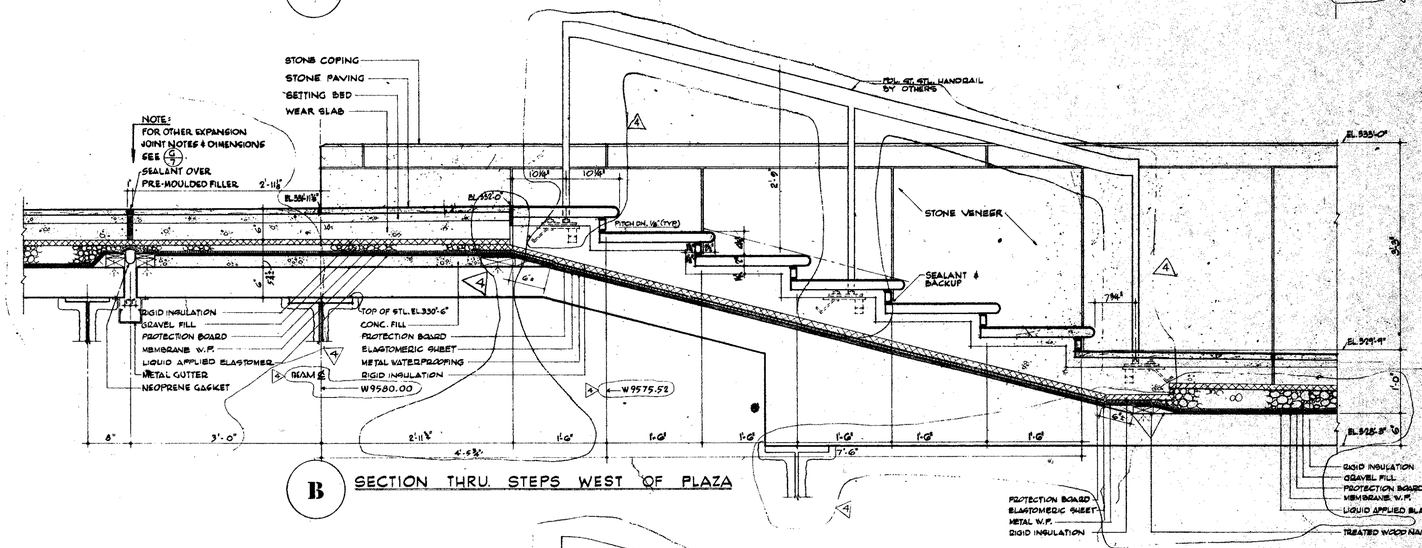

B SECTION THRU STEPS WEST OF PLAZA

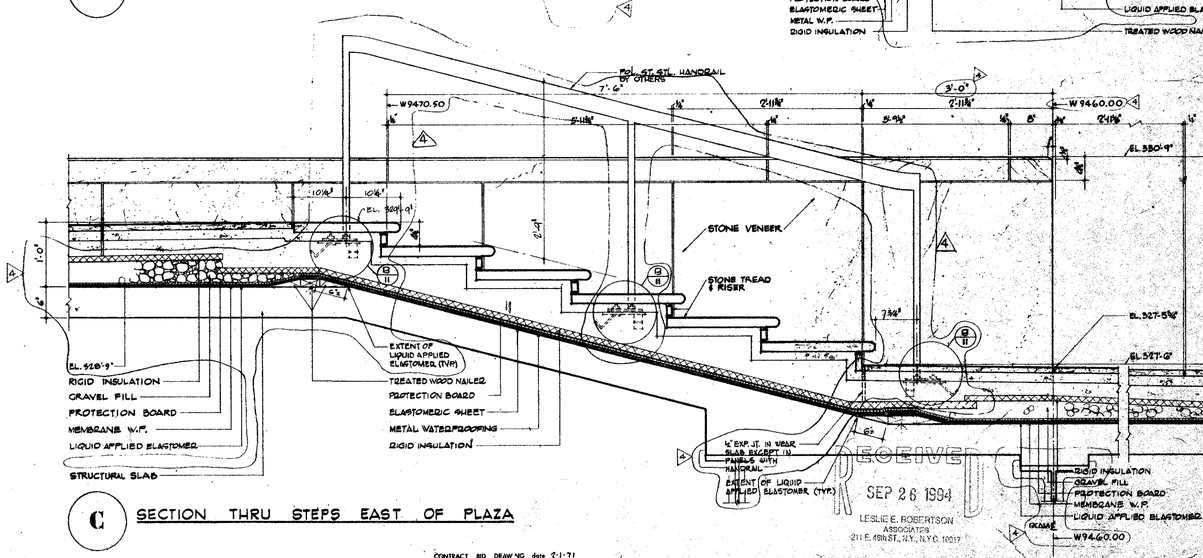

C SECTION THRU STEPS EAST OF PLAZA

RECEIVED
SEP 26 1994
LESLIE E. ROBERTSON ASSOCIATES
211 E. 43rd ST., N.Y., N.Y. 10017

BULLETINS NOT DATED ARE IN PROCESS OF COMPLETION

CONTRACT BID DRAWING date 2-1-71

NO.	DATE	SKG. NO.	BY

REVISIONS

NO.	DATE	SKG. NO.	BY
A	4-25-73	D-26	G.D.
B	11-1-73	P-10	A.C.
C	6-19-72	P-1	V.K.D.
D	10-6-71	—	R.F.A.

REVISIONS

APPROVED
CHIEF, PLANNING DIVISION
DATE

THE WORLD TRADE CENTER
THE PORT OF NEW YORK AUTHORITY

MINORU YAMASAKI & ASSOCIATES
MINORU YAMASAKI, ARCHITECT

WORTHINGTON, SKILLING, HELLE & JACKSON
STRUCTURAL ENGINEERS

JOSEPH R. LORING & ASSOCIATES
ELECTRICAL ENGINEERS

EMERY ROTH & SONS
RICHARD ROTH, ARCHITECT

JAROS, BAUM & BOLLES
MECHANICAL ENGINEERS

THE PORT OF NEW YORK AUTHORITY
PAVING UTILITIES, FOUNDATIONS

TITLE: WATERPROOFING AND PAVING DETAILS OF CHURCH ST. PLAZA STEPS, DRAIN AND MAIN PLAZA STEPS.

DRAWN	L.H.SELTON
CHECKED	
SCALE	1½"=1'-0"
DATE	2-1-71
PROJECT NUMBER	
SHEET	OF
DRAWING NUMBER	A-WP-14