
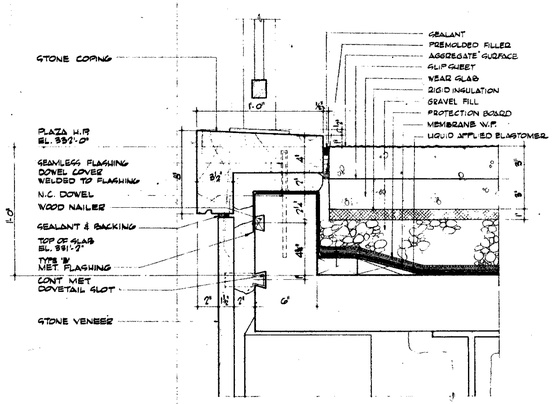



A SECTION THRU STONE COPING
SCALE: 3" = 1'-0"

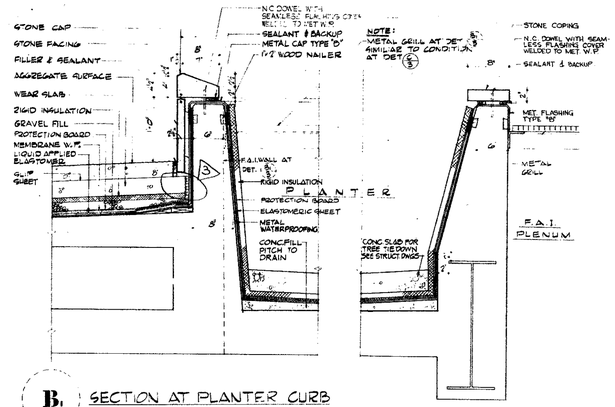


B. SECTION AT PLANTER CURB WHERE F.A.I. OCCURS

B SECTION AT PLANTER CURB
SCALE: 1½" = 1'-0"


C SECTION AT F.A.I. CURB
SCALE: 1½" = 1'-0"

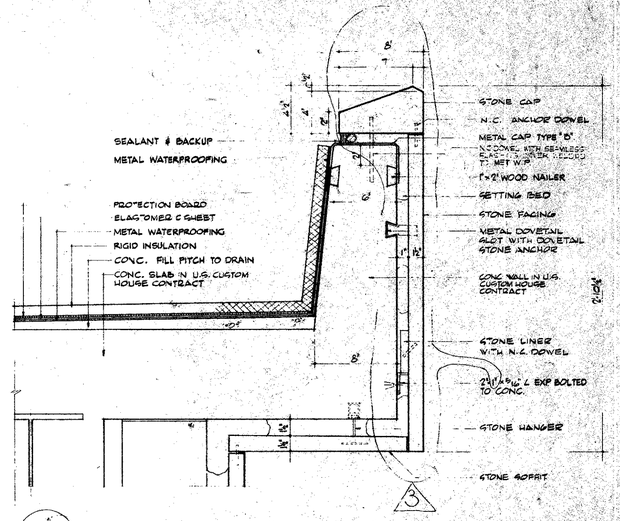


D SECTION AT PLANTER OVERHANG
SCALE: 3" = 1'-0"

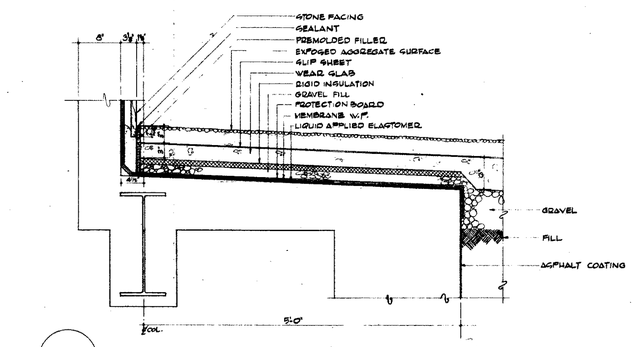


E SECTION AT N.E. PLAZA BLD'G. AT VESEY STREET
SCALE: 1½" = 1'-0"

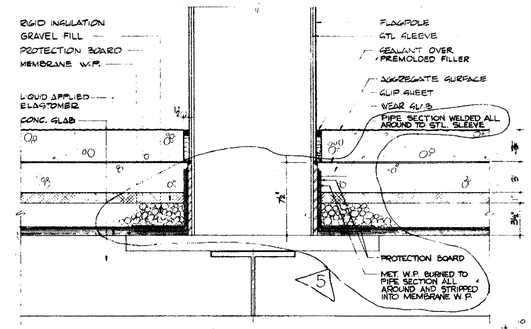


F SECTION AT FLAGPOLE BASE
SCALE: 3" = 1'-0"

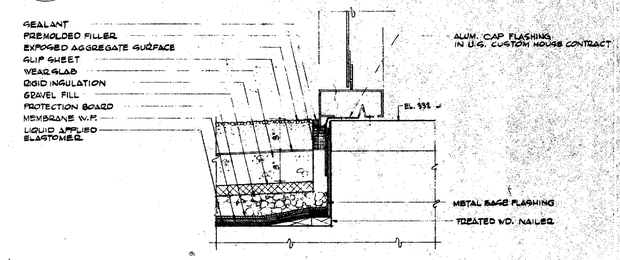

H SECTION AT CUSTOM HOUSE PLAZA LEVEL
SCALE: 3" = 1'-0"

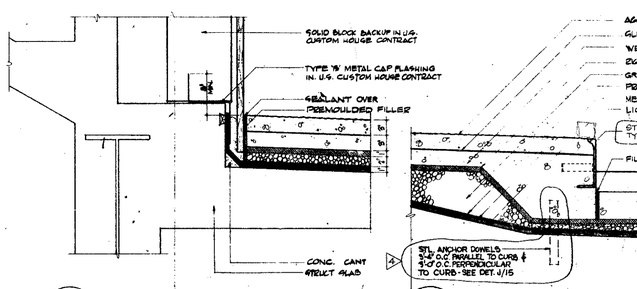


G SECTION AT U.S. CUSTOM HOUSE
SCALE: 1½" = 1'-0"
NOTE: SECTION AT WEST STREET SIMILAR

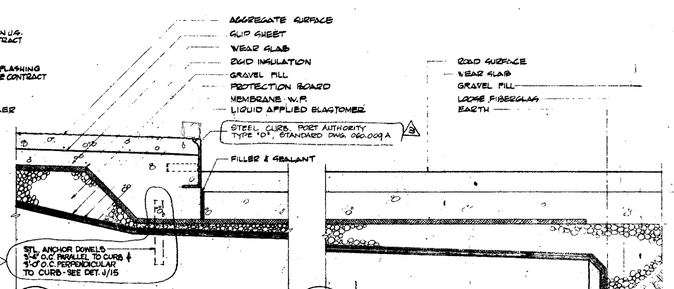

K SECTION AT CURB

L SECTION AT EDGE OF SUB-GRADE AREA

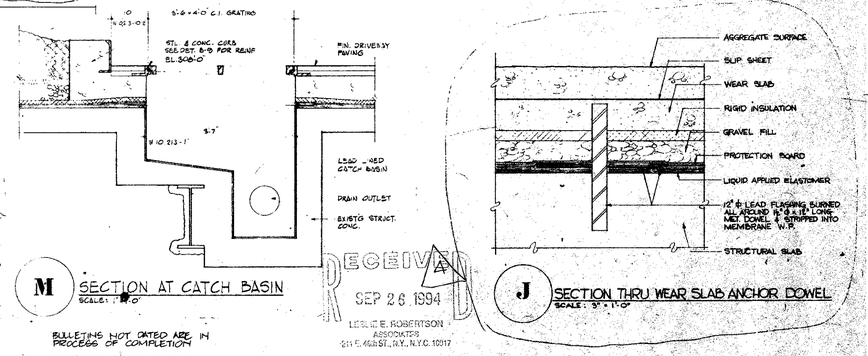

M SECTION AT CATCH BASIN
SCALE: 1" = 1'-0"

J SECTION THRU WEAR SLAB ANCHOR DOWEL
SCALE: 3" = 1'-0"

BILLETHS NOT DATED ARE IN PROCESS OF COMPLETION

CONTRACT BID DRAWING date 9-1-71

NO.	DATE	REVISIONS	BUL. NO.	BY
6	9-22-73	P. 20		
5	9-22-73	P. 6	S.D.	
4	9-22-73	P. 28	S.D.	
3	8-7-73	P-1	N.O.	
2	8-15-73	—	P.N.	
1				

NO.	DATE	REVISIONS	BUL. NO.	BY

APPROVED
CHIEF, PLANNING DIVISION
DATE

RECEIVED
SEP 26 1994
LESLIE E. ROBERTSON ASSOCIATES
211 E. 43rd ST., N.Y., N.Y.C. 10017

THE WORLD TRADE CENTER
THE PORT OF NEW YORK AUTHORITY

MINORU YAMASAKI & ASSOCIATES
MINORU YAMASAKI, ARCHITECT

WORTHINGTON, SKILLING, HELLE & JACKSON
STRUCTURAL ENGINEERS

JOSEPH R. LORING & ASSOCIATES
ELECTRICAL ENGINEERS

EMERY ROTH & SONS
RICHARD ROTH, ARCHITECT

JAROS, BAUM & BOLLES
MECHANICAL ENGINEERS

THE PORT OF NEW YORK AUTHORITY
PAVING UTILITIES, FOUNDATIONS

TITLE: WATERPROOFING DETAILS AT PLAZA LEVEL EL. 33'-0" VESEY STREET AND AT U.S. CUSTOM HOUSE

DRAWN		CHECKED	
SCALE		DATE	8-1-71
PROJECT		SHEET	OF
DRAWING NUMBER	A-WP-15		