

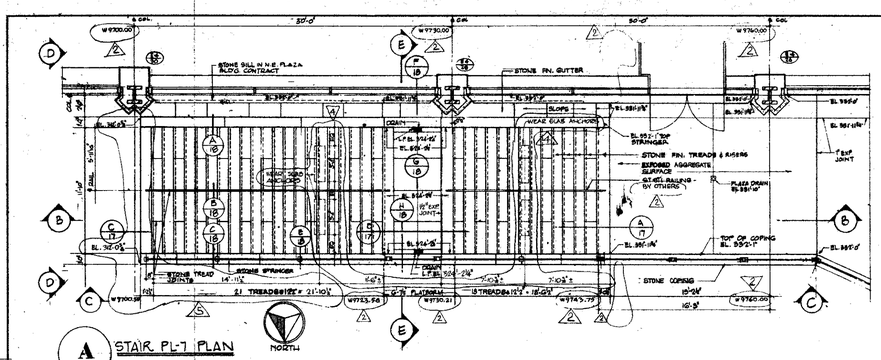



A STAIR PL-7 PLAN

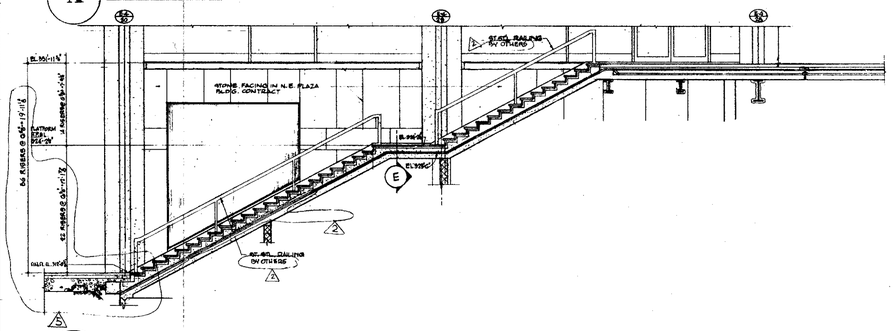


B STAIR PL-7 SECTION

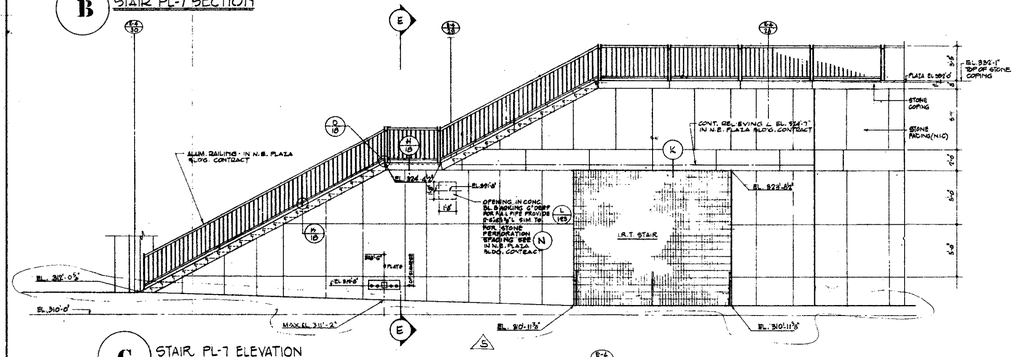

C STAIR PL-7 ELEVATION LOOKING SOUTH

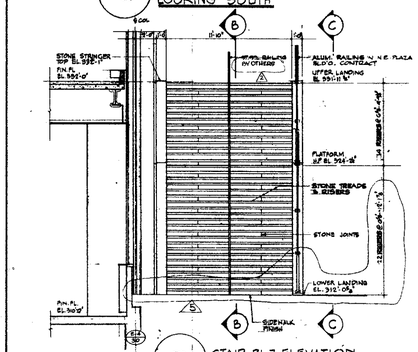

D STAIR PL-7 ELEVATION LOOKING WEST

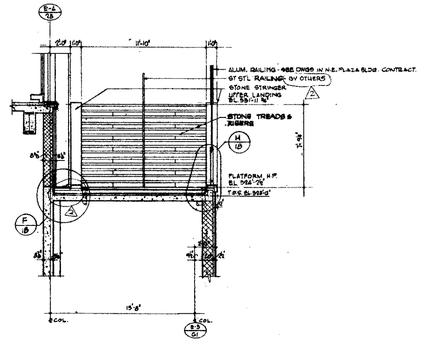

E STAIR PL-7 SECTION AT PLATFORM

BULLETING NOT DATED ARE IN PROCESS OF COMPLETION.

CONTRACT BID DRAWING date 2-1-71

NO	DATE	SUB. NO	BY
REVISIONS			
A	8-20-73	P-22	T.F.
A	9-20-73	P-8.1	D.G.
A	11.2.73	P-10	A.C.
A	8-20-75	P-75	A.C.
A	8/17/78	P-1	S.D.

NO	DATE	SUB. NO	BY
REVISIONS			

APPROVED

CHIEF, PLANNING DIVISION

DATE

RECEIVED
SEP 26 1994
LESLIE E. ROBERTSON ASSOCIATES
211 E. 46th ST., N.Y., N.Y. 10017

1/4"-1'-0"

THE WORLD TRADE CENTER
THE PORT OF NEW YORK AUTHORITY

MINORU YAMASAKI & ASSOCIATES
MINORU YAMASAKI, ARCHITECT

WORTHINGTON, SKILLING, HELLE & JACKSON
STRUCTURAL ENGINEERS

JOSEPH R. LORING & ASSOCIATES
ELECTRICAL ENGINEERS

EMERY ROTH & SONS
RICHARD ROTH, ARCHITECT

JAROS, BAUM & BOLLES
MECHANICAL ENGINEERS

THE PORT OF NEW YORK AUTHORITY
PAYING UTILITIES, FOUNDATIONS

TITLE: WATERPROOFING PLAN ELEVATION & SECTIONS NORTHEAST PLAZA BUILDING STAIR PL-7

DRAWN	CHECKED
SCALE 1/4"=1'-0" & 3/8"=1'-0"	DATE 2-1-71
PROJECT NUMBER	SHEET OF
DRAWING NUMBER	AWP 46