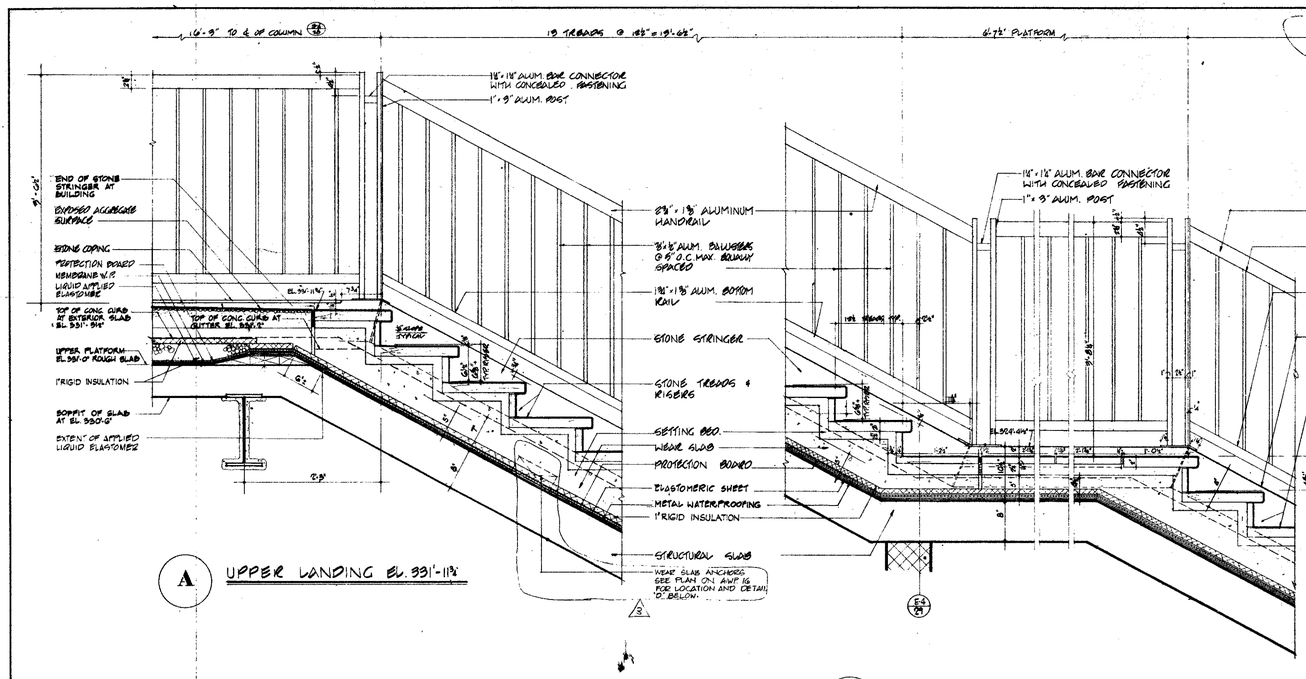
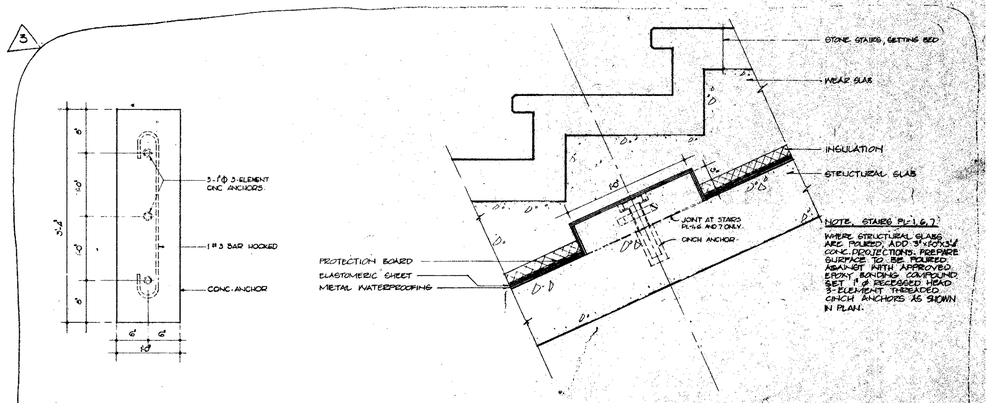



E PLAN OF WEAR SLAB ANCHOR
SCALE: 1½"=1'-0

D DETAIL OF STAIR WEAR SLAB ANCHORS AT STAIRS PL-2,3,4. STAIRS PL-1,6,7 NOTED
SCALE 3/4" = 1'-0"

NOTE:
ALUMINUM RAILING IS IN N.E. PLAZA BUILDING CONTRACT.

CONTRACT BID DESIGNS Date 2-1-71

| NO. | DATE | SUB. NO. | BY |
|---|---|---|---|
| | | | |

REVISIONS

| NO. | DATE | SUB. NO. | BY |
|---|---|---|---|
| A | 9-25-73 | P. 25 | DO |
| A | 9-25-73 | P. 22 | TF |
| A | 9-25-73 | P. 6 | DR |
| A | 6-19-73 | P-1 | VA.Q |
| A | 10-15-71 | — | RRA |

REVISIONS

BULLETINS NOT DATED ARE IN PROCESS OF COMPLETION.

APPROVED

CHIEF, PLANNING DIVISION
DATE

REGISTERED ARCHITECT STATE OF NEW YORK

RECEIVED
SEP 26 1994
LESLIE E. ROBERTSON ASSOCIATES
211 E. 46th ST., N.Y.C. 10017

**THE WORLD TRADE CENTER**
THE PORT OF NEW YORK AUTHORITY

MINORU YAMASAKI & ASSOCIATES
MINORU YAMASAKI, ARCHITECT

WORTHINGTON, SKILLING, HELLE & JACKSON
STRUCTURAL ENGINEERS

JOSEPH R. LORING & ASSOCIATES
ELECTRICAL ENGINEERS

EMERY ROTH & SONS
RICHARD ROTH, ARCHITECT

JAROS, BAUM & BOLLES
MECHANICAL ENGINEERS

THE PORT OF NEW YORK AUTHORITY
PAVING UTILITIES, FOUNDATIONS

TITLE
WATERPROOFING DETAILS NORTHEAST PLAZA BUILDING STAIR PL-7

| | | | |
|---|---|---|---|
| DRAWN | | CHECKED | |
| SCALE | 1½"=1'-0" | DATE | 2-1-71 |
| PROJECT NUMBER | | SHEET | OF |
| DRAWING NUMBER | A-WP-17 | | |