
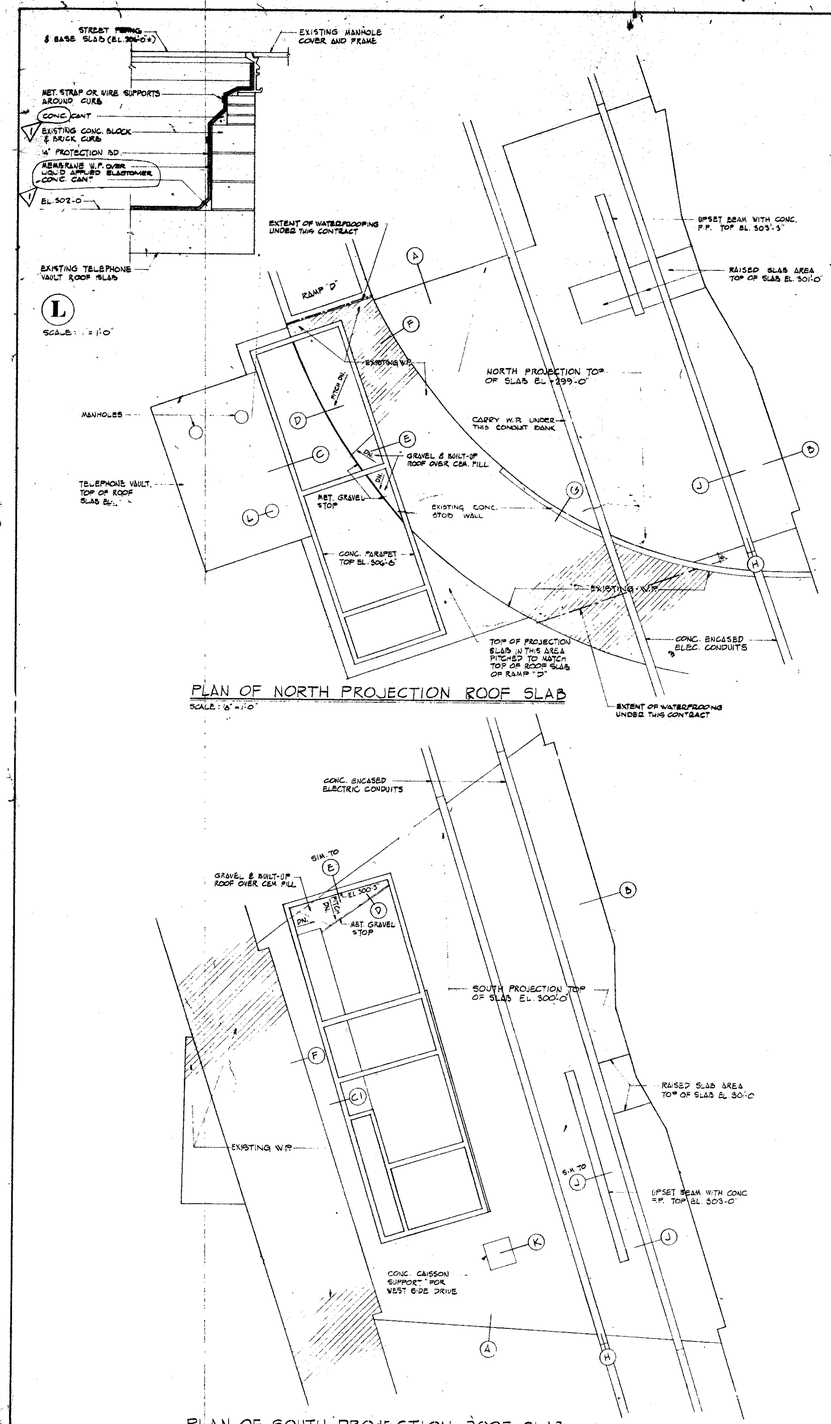


PLAN OF NORTH PROJECTION ROOF SLAB


SCALE: 1/8" = 1'-0"

PLAN OF SOUTH PROJECTION ROOF SLAB


SCALE: 1/8" = 1'-0"

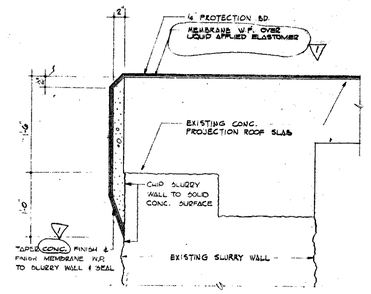


A

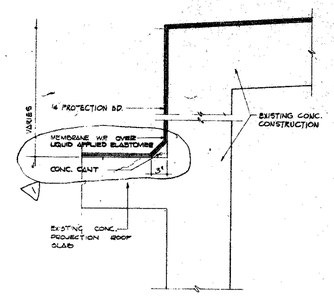


B

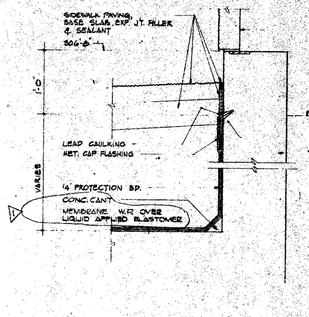


C C1

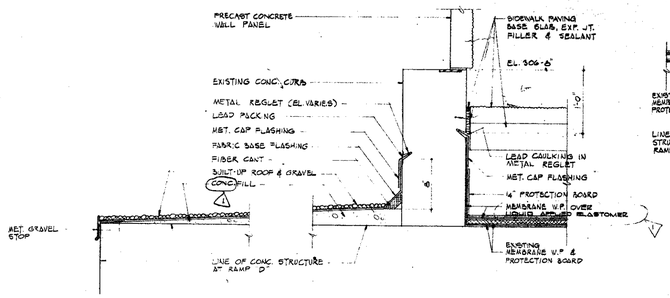


D

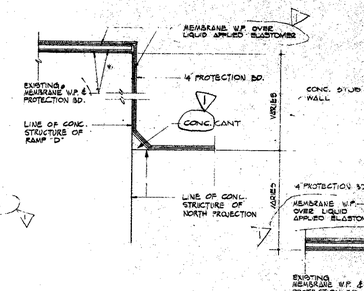


E

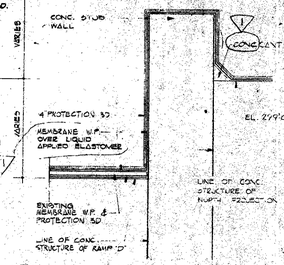


F G

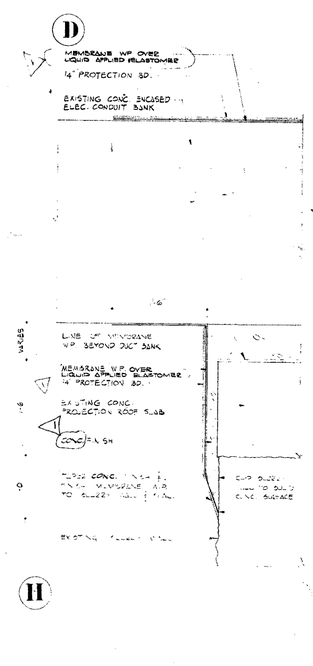

H

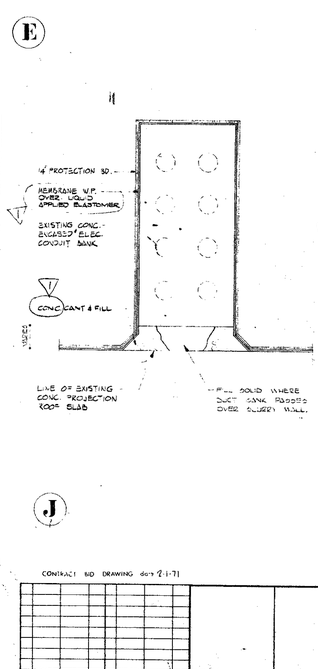

J

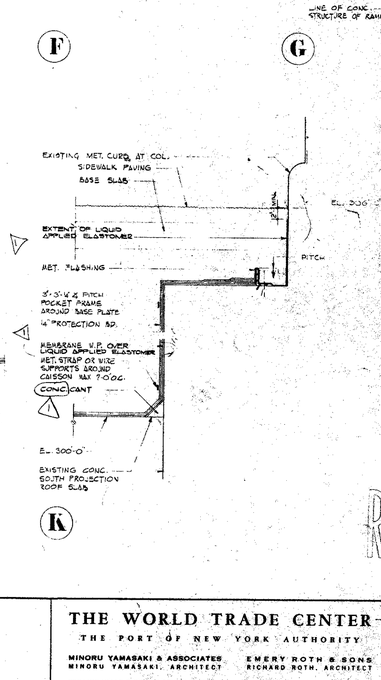

K

RECEIVED
SEP 26 1994
LESLIE E. ROBERTSON ASSOCIATES
211 E. 46th ST., N.Y. N.Y.C. 10017

CONTRACT BID DRAWING dated 2-1-71

NO.	DATE	REVISIONS	BY
1	10-6-71	R.F.A.	

APPROVED

CHIEF, PLANNING DIVISION

DATE

THE WORLD TRADE CENTER

THE PORT OF NEW YORK AUTHORITY

MINORU YAMASAKI & ASSOCIATES
MINORU YAMASAKI, ARCHITECT

SKILLING, HELLE, CHRISTIANSEN, ROBERTSON
STRUCTURAL ENGINEERS

JOSEPH R. LORING & ASSOCIATES
ELECTRICAL ENGINEERS

EMERY ROTH & SONS
RICHARD ROTH, ARCHITECT

JAROS, BAUM & BOLLES
MECHANICAL ENGINEERS

THE PORT OF NEW YORK AUTHORITY
PAVING, UTILITIES, FOUNDATIONS

TITLE: WATERPROOFING AT NORTH AND SOUTH PROJECTIONS

DRAWN	AGC	CHECKED	
SCALE	1/8"=1'-0" & 1/4"=1'-0"	DATE	2-1-71
PROJECT NUMBER		SHEET	OF
DRAWING NUMBER	A-WP-19		