

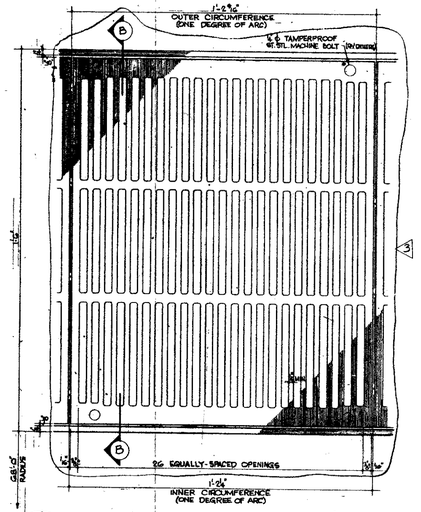



A CIRCULAR DRAIN GRATING AT MAIN PLAZA
HALF FULL SIZE

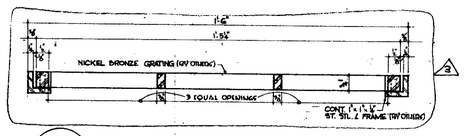

B SECTION OF DRAIN GRATING
HALF FULL SIZE

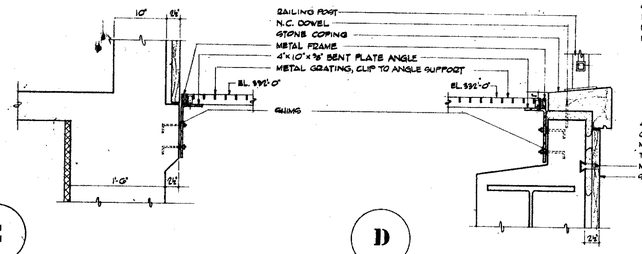


C D

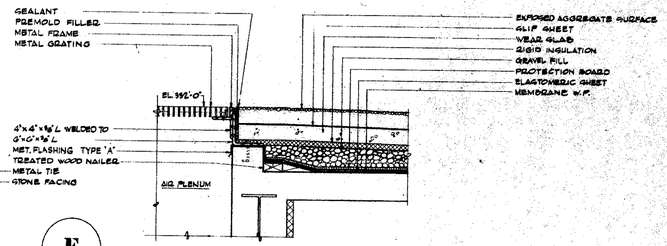


E


SECTIONS THRU F.A.I. PLENUM GRATING AT HOTEL

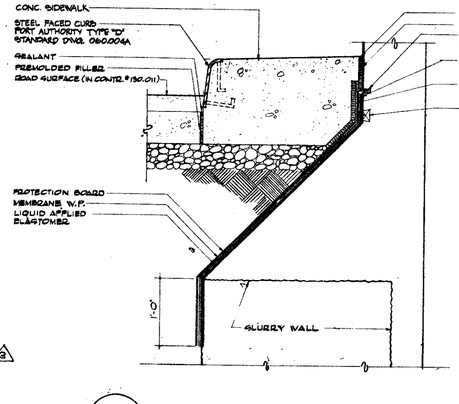


F SECTION AT CURB SOUTH OF RAMP 'H'

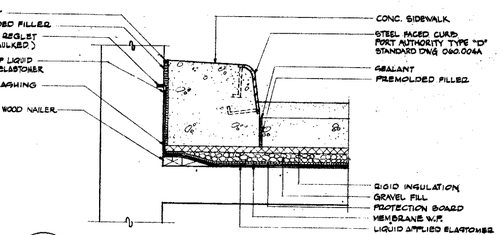


G SECTION AT CURB NORTH OF RAMP 'H'

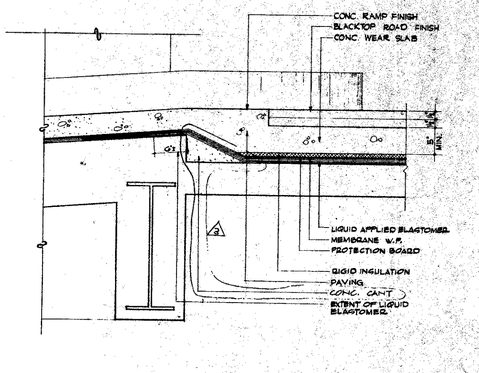


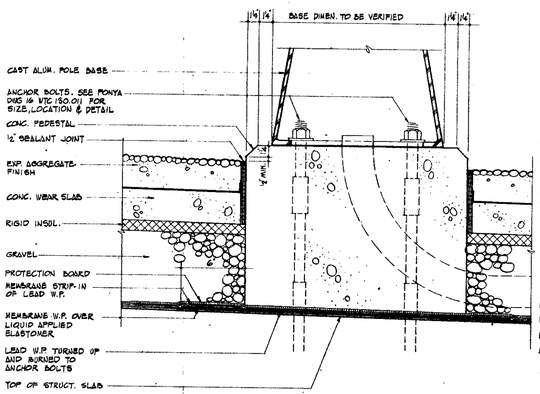


J SECTION AT LIGHT AND SIGNAL POLE IN STREET
SCALE: 3"=1'-0"

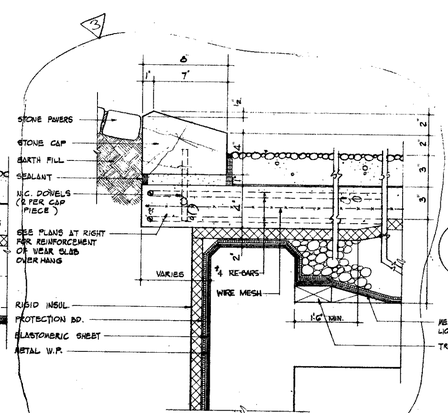

L SECTION AT EDGE OF CHURCH ST. PLANTER
SCALE: 3"=1'-0"

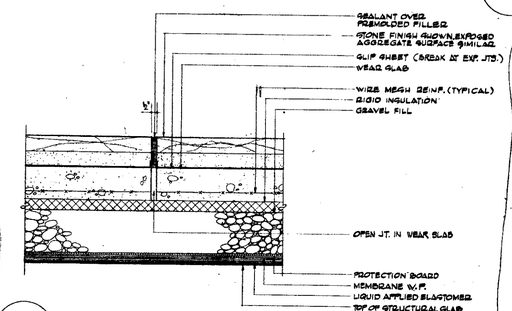

K TYPICAL ½" JOINT IN FINISHED PAVING
SCALE: 3"=1'-0"

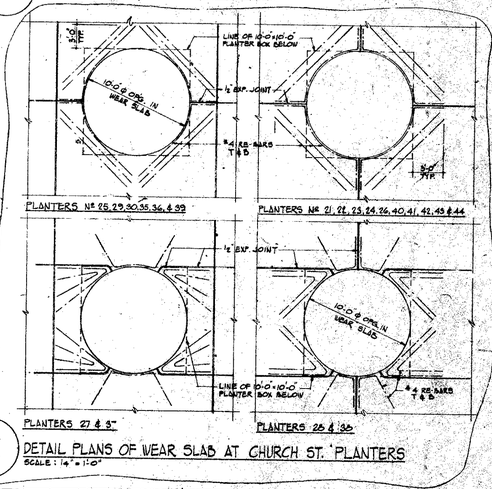

M DETAIL PLANS OF WEAR SLAB AT CHURCH ST. PLANTERS
SCALE: ¼"=1'-0"

RECEIVED
SEP 26 1974
LESLIE E. ROBERTSON
ASSOCIATES
NEW YORK, N.Y.

BULLETINS NOT DATED ARE IN PROCESS OF COMPLETION.

CONTRACT BID DRAWING date 2-1-71

NO.	DATE	SUBJ. NO.	BY
1	10-23-74	P-9	LC
2	11-22-74	P-19	SD
3	5-19-75	P-1	KAU
4	10-8-75	—	KAU

REVISIONS

APPROVED
CHIEF, PLANNING DIVISION
DATE

THE WORLD TRADE CENTER
THE PORT OF NEW YORK AUTHORITY

MINORU YAMASAKI & ASSOCIATES
MINORU YAMASAKI, ARCHITECT

SKILLING, HELLE, CHRISTIANSEN, ROBERTSON
STRUCTURAL ENGINEERS

JOSEPH R. LORING & ASSOCIATES
ELECTRICAL ENGINEERS

EMERY ROTH & SONS
RICHARD ROTH, ARCHITECT

JAROS, BAUM & BOLLES
MECHANICAL ENGINEERS

THE PORT OF NEW YORK AUTHORITY
PAVING, UTILITIES, FOUNDATIONS

TITLE: MISCELLANEOUS SECTIONS

DRAWN	C.F.A.
CHECKED	
SCALE	1/4"=1'-0" AS NOTED
DATE	2-1-71
PROJECT NUMBER	
SHEET	OF
DRAWING NUMBER	A-WP-20