
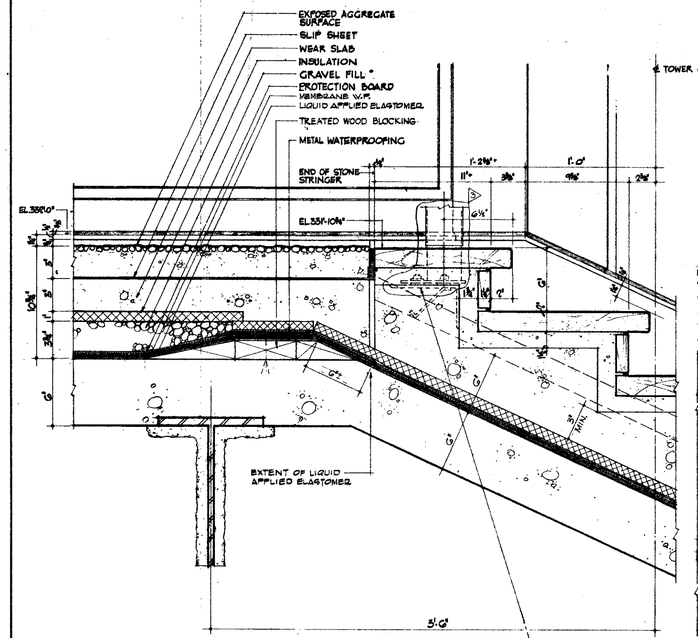



B SECTION AT MAIN PLAZA LEVEL

E LATERAL SECTION AT LANDING - STAIR PL-1

LANDING AT EL. 315'-6⅝" & 310'-10⅛" SHOWN
LANDING AT EL. 310'-6⅜" SIMILAR


NOTE
SEE SECTION A FOR DIMENSIONAL VARIATIONS AT STAIRS PL-2, PL-3 & PL-4.

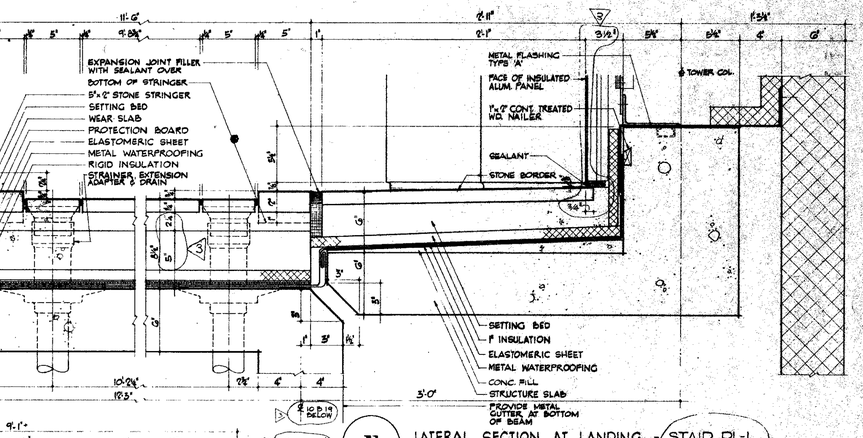

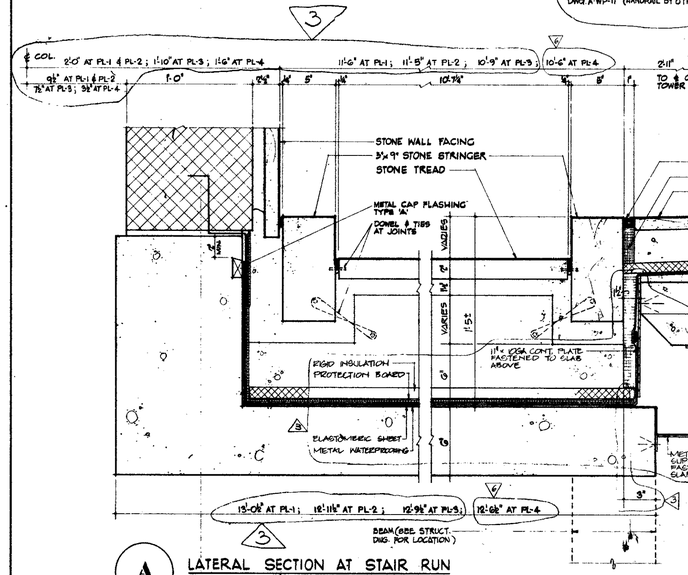

A LATERAL SECTION AT STAIR RUN


UPPER RUNS SHOWN, LOWER RUNS SIMILAR

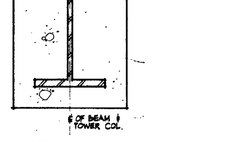

C SECTION AT TYPICAL LANDING

SECTION OF TYP RUN
SCALE : ¼" = 1'-0"

D SECTION AT WEST PLAZA LEVEL

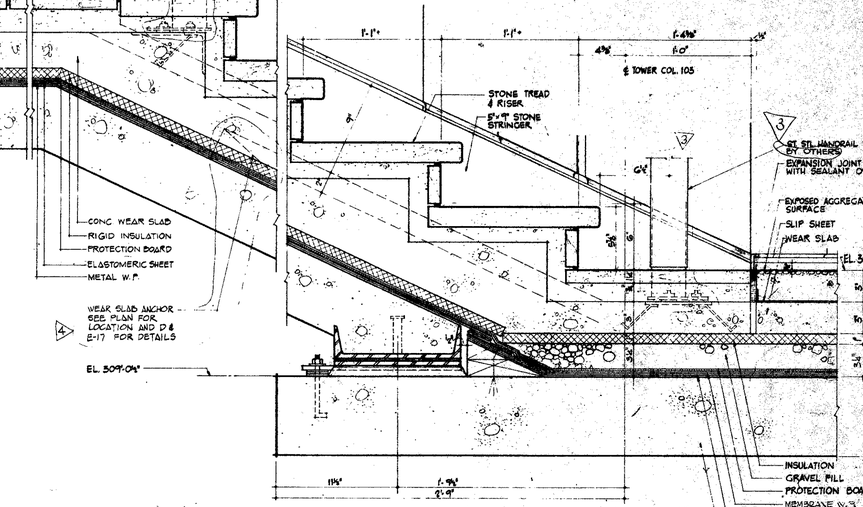

NOTE:
DETAIL OF WATERPROOFING AND PAVING AT STAIR PL-2, PL-3 & PL-4 SIMILAR.

A PLAN OF STAIR PL-1
SCALE : ⅛" = 1'-0"
STAIRS PL-2, 3, 4 SIMILAR AS NOTED.

BULLETING NOT DATED ARE IN PROCESS OF COMPLETION
CONTRACT BID DRAWING date 2-1-71

RECEIVED
SEP 26 1991
LESLIE E. ROBERTSON ASSOCIATES
211 E. 46th ST., N.Y., N.Y.C. 10017

NO.	DATE	SUBJ. NO.	BY
A	9-25-72	R.18	SD
A	11-27-72	P-10	AC
A	9-25-73	P-8	DR
A	9-25-73	P-25	AC
A	6-17-74	P-1	GA
A	10-6-71	—	GA

REVISIONS

APPROVED
CHIEF, PLANNING DIVISION
DATE

THE WORLD TRADE CENTER
THE PORT OF NEW YORK AUTHORITY

MINORU YAMASAKI & ASSOCIATES
MINORU YAMASAKI, ARCHITECT

WORTHINGTON, SKILLING, HELLE & JACKSON
STRUCTURAL ENGINEERS

JOSEPH R. LORING & ASSOCIATES
ELECTRICAL ENGINEERS

EMERY ROTH & SONS
RICHARD ROTH, ARCHITECT

JAROS, BAUM & BOLLES
MECHANICAL ENGINEERS

THE PORT OF NEW YORK AUTHORITY
PAVING UTILITIES, FOUNDATIONS

TITLE
WATERPROOFING AND PAVING DETAILS AT STAIRS PL-1, 2, 3, 4

DRAWN	M.BELTON	CHECKED	
SCALE	3/4"=1'-0"	DATE	2-1-71
PROJECT NUMBER		SHEET	OF
DRAWING NUMBER	A-WP-8		