

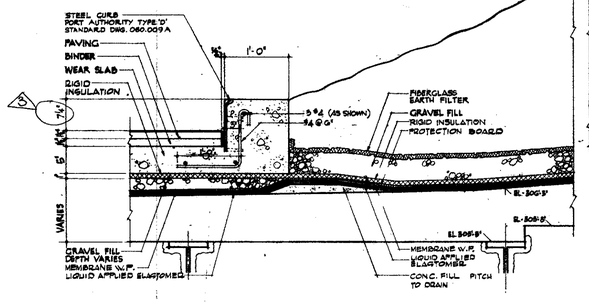


A SECTION AT WEST STREET PLANTER

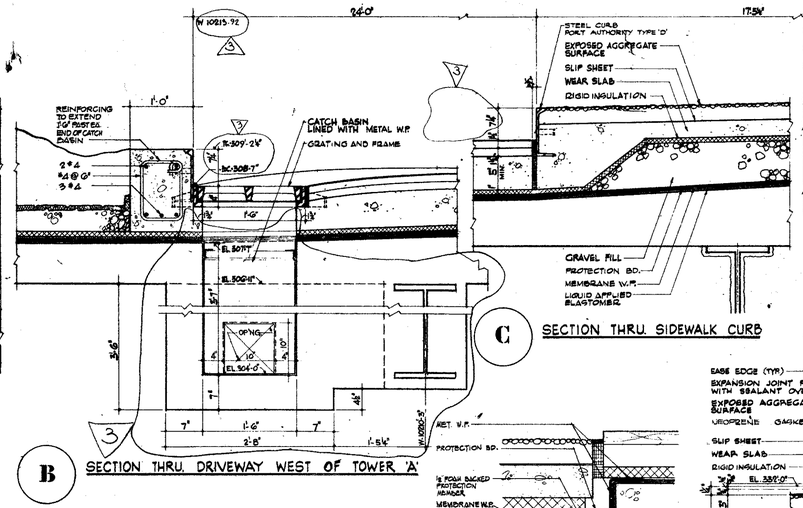


B SECTION THRU. DRIVEWAY WEST OF TOWER 'A'


C SECTION THRU. SIDEWALK CURB

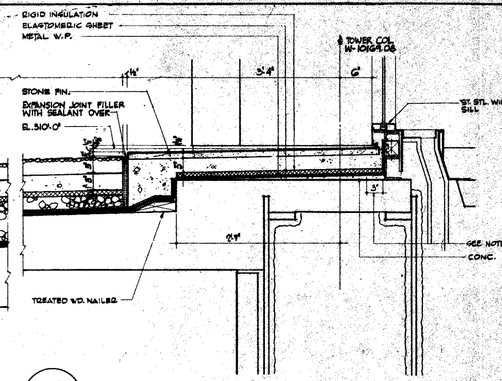

D SECTION AT WEST FACE OF TOWER 'A' AT EL. 310'-0"

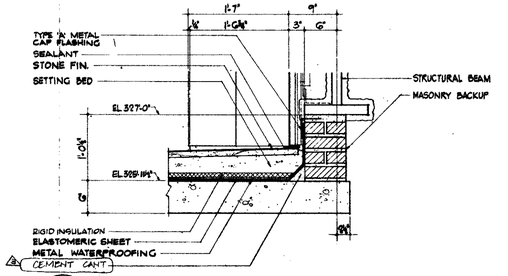


E SECTION AT TOP LANDING AT TOWER WALL
STAIR PL-1,2,3 & 4
NOTE: SEE DETAIL (E/2) FOR CONDITION AT EXPANSION JOINT

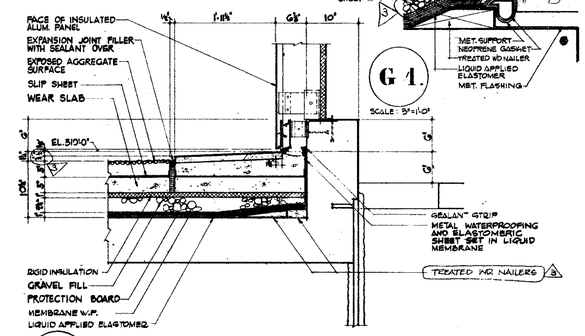


G 1. SCALE: 3"=1'-0"


F SECTION BETWEEN COLS. 101·459 & 359·401 OF TOWER 'A & B' AT EL. 310'-0"

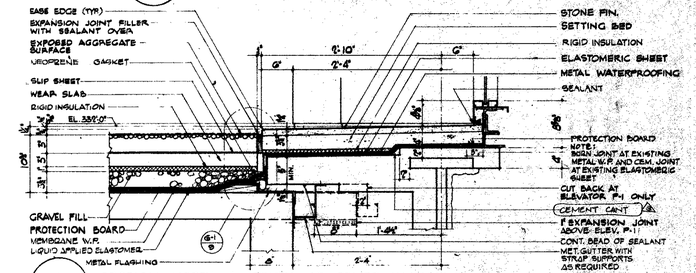


G SECTION NORTH & SOUTH OF TOWER 'A' AND EAST & WEST OF TOWER 'B' EL. 332'-0"

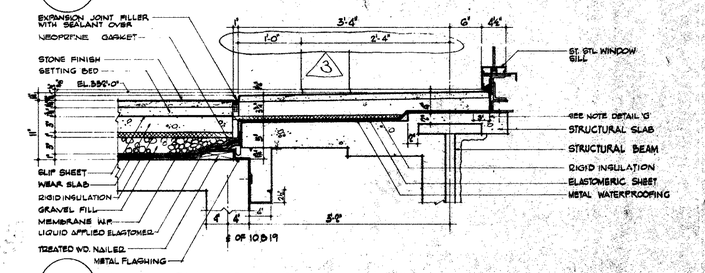


K SECTION EAST OF TOWER 'A' AND NORTH OF TOWER 'B' EL. 332'-0"

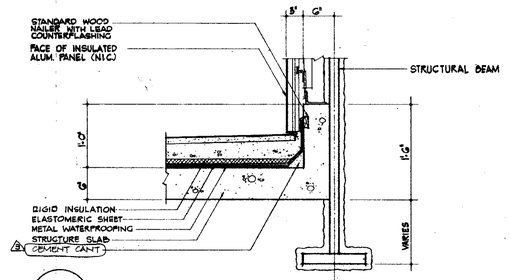

H SECTION AT TOP RUN AT TOWER WALL
STAIR PL-1,2,3 & 4
NOTE: SEE DETAIL (A/6) FOR CONDITION AT EXPANSION JOINT

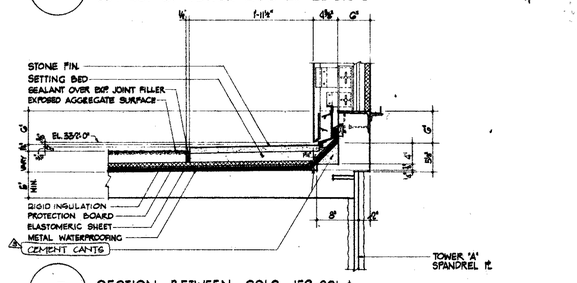

J SECTION BETWEEN COLS. 159·201 & 259·301 OF TOWER 'A & B' AT EL. 332'-0"

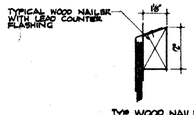

L SECTION THRU. CURB, SIDEWALK, & SOUTH FACE OF TOWER 'B'
NOTE: SECTION AT RUNS SIMILAR

BULLETING NOT DATED ARE IN PROCESS OF COMPLETION.

CONTRACT BID DRAWING date 2-1-71

NO.	DATE	SUB. NO.	BY
A	8-6-71	P-75	S.D.
A	9-7-71	P-1	G.A.
A	10-6-71	—	G.A.

REVISIONS

APPROVED

CHIEF, PLANNING DIVISION

DATE

THE WORLD TRADE CENTER
THE PORT OF NEW YORK AUTHORITY

MINORU YAMASAKI & ASSOCIATES — MINORU YAMASAKI, ARCHITECT
WORTHINGTON, SKILLING, HELLE & JACKSON — STRUCTURAL ENGINEERS
JOSEPH R. LORING & ASSOCIATES — ELECTRICAL ENGINEERS
EMERY ROTH & SONS — RICHARD ROTH, ARCHITECT
JAROS, BAUM & BOLLES — MECHANICAL ENGINEERS
THE PORT OF NEW YORK AUTHORITY — PAVING, UTILITIES, FOUNDATIONS

TITLE: DETAILS AT TOWERS 'A' & 'B' AND AT DRIVEWAY WEST OF TOWER 'A'

DRAWN: M. BELTON — CHECKED:
SCALE: 1¼"=1'-0" & 3/4"=1'-0" — DATE: 2-1-71
PROJECT NUMBER: — SHEET OF
DRAWING NUMBER: A-WP-9

RECEIVED SEP 26 1994
LESLIE E. ROBERTSON ASSOCIATES 211 E. 43rd ST., N.Y., N.Y.C. 10017