

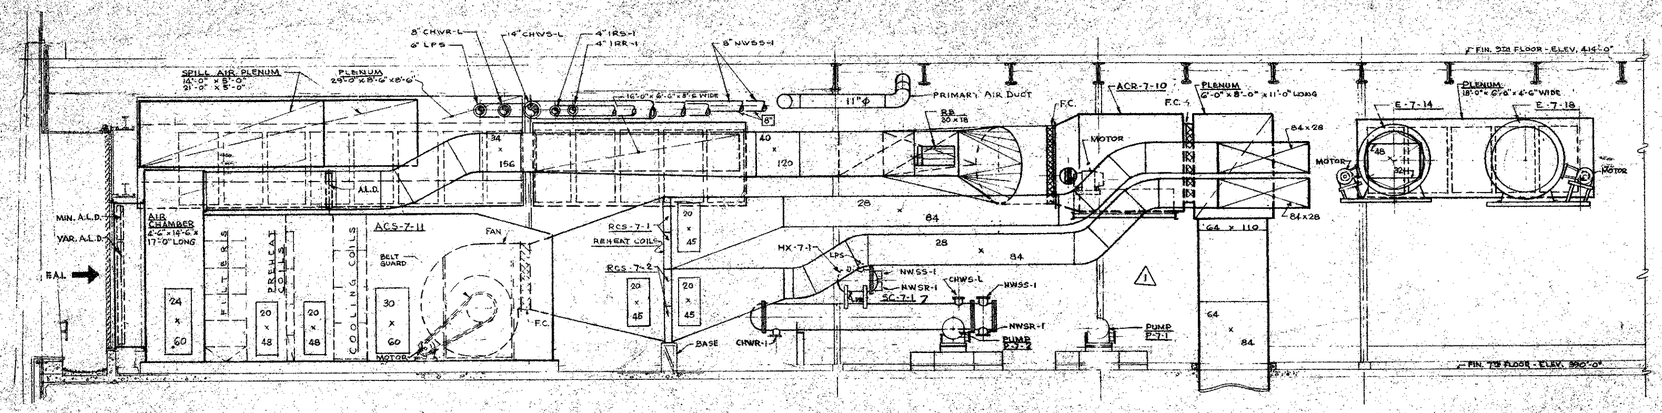



SECTION 7-1

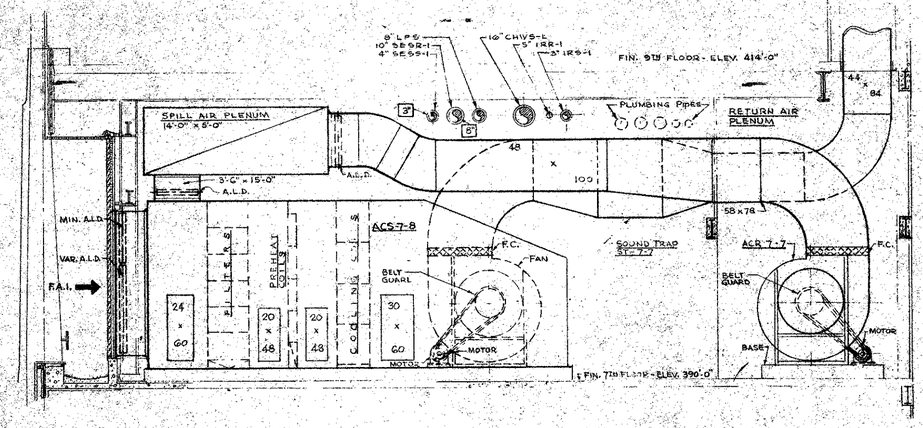


SECTION 7-2

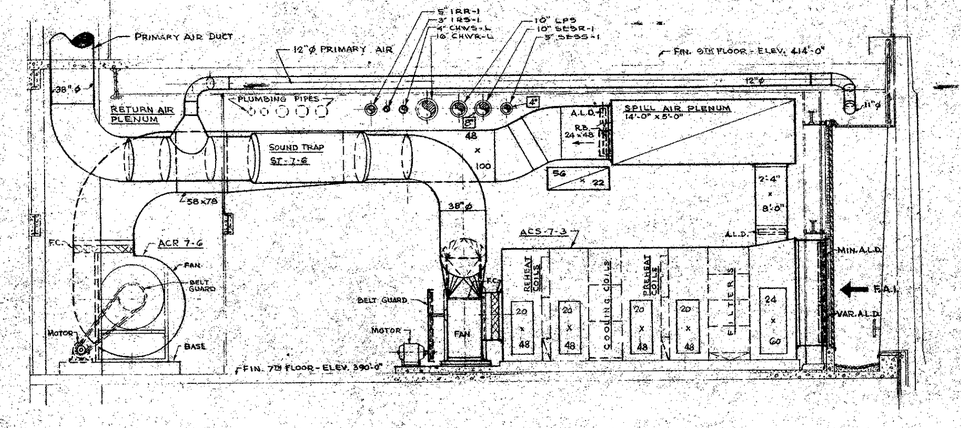

SECTION 7-3

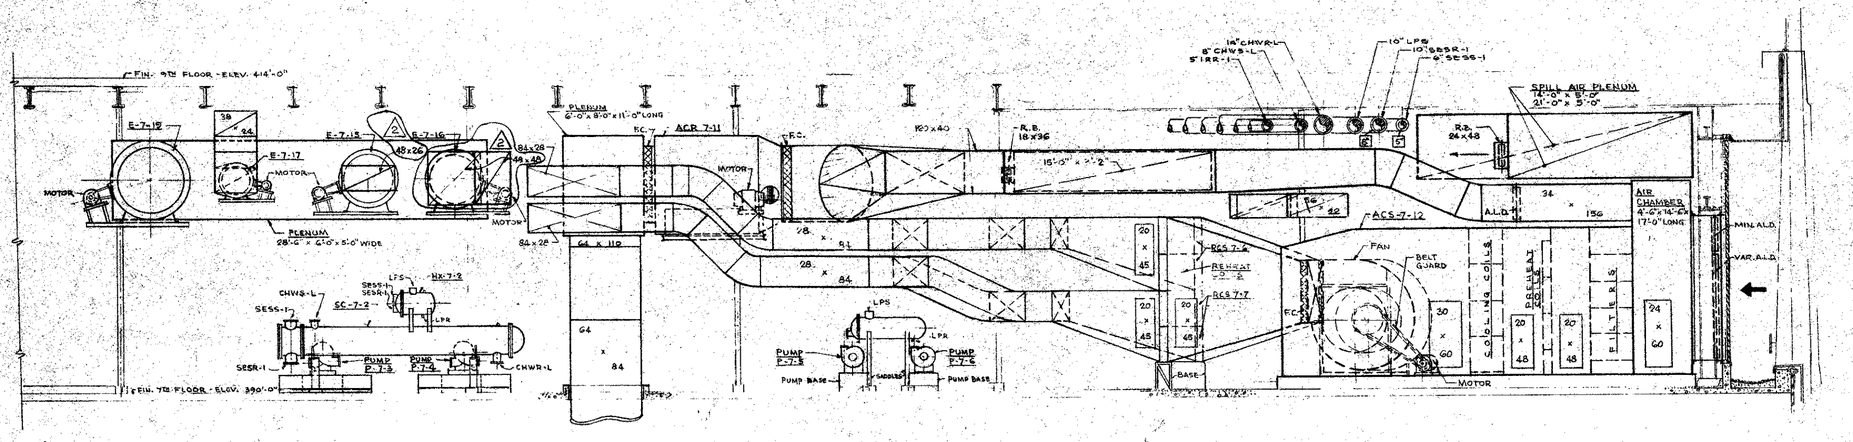

SECTION 7-4

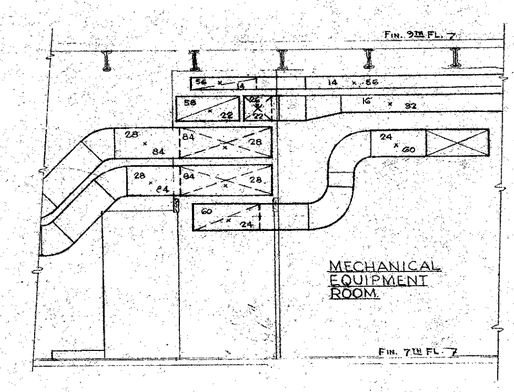

SECTION 7-5

CONTRACT BID DRAWING date 10-16-67

NO.	DATE	BUL. NO.	BY
2	2-9-71	A-136	JZ
1	3-1-68		

REVISIONS

APPROVED

CHIEF, PLANNING DIVISION

DATE

THE STATE OF NEW YORK REGISTERED PROFESSIONAL ENGINEER No. 23076

THE WORLD TRADE CENTER

THE PORT OF NEW YORK AUTHORITY

MINORU YAMASAKI & ASSOCIATES
MINORU YAMASAKI, ARCHITECT

EMERY ROTH & SONS
RICHARD ROTH, ARCHITECT

WORTHINGTON, SKILLING, HELLE & JACKSON
STRUCTURAL ENGINEERS

JAROS, BAUM & BOLLES
MECHANICAL ENGINEERS

JOSEPH R. LORING & ASSOCIATES
ELECTRICAL ENGINEERS

THE PORT OF NEW YORK AUTHORITY
PAVING, UTILITIES, FOUNDATIONS

1/4" = 1'0" scale (0 2 4 6 8 10 feet)

TITLE: 7TH FLOOR MER SECTIONS

DRAWN	J.Z.	CHECKED	
SCALE	1/4" = 1'-0"	DATE	10-16-67
PROJECT NUMBER		SHEET	OF
DRAWING NUMBER	M-A-21		