

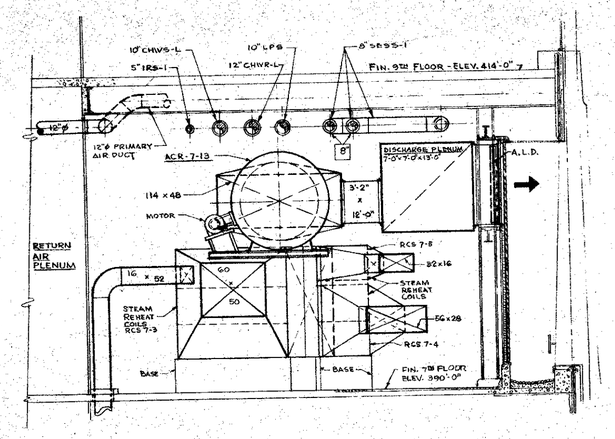



SECTION 7-6

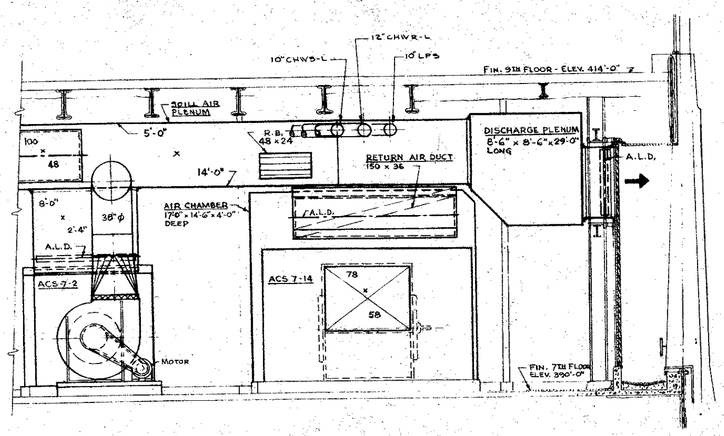


SECTION 7-7

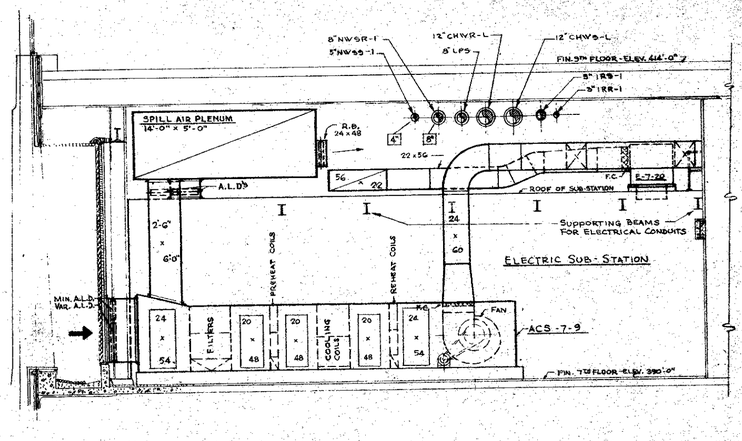

SECTION 7-8

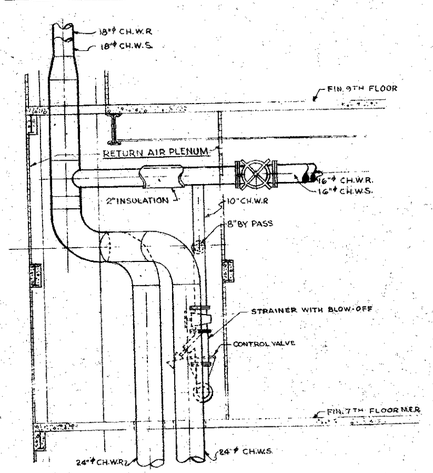


SECTION 7-12

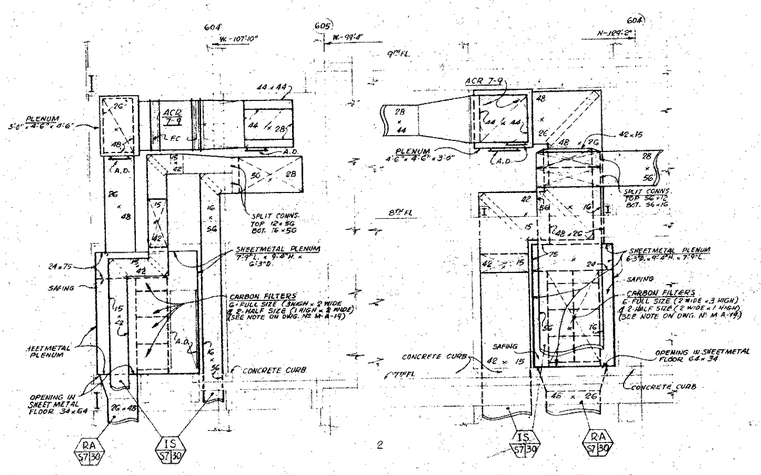


SECTION 7-13

SECTION 7-14

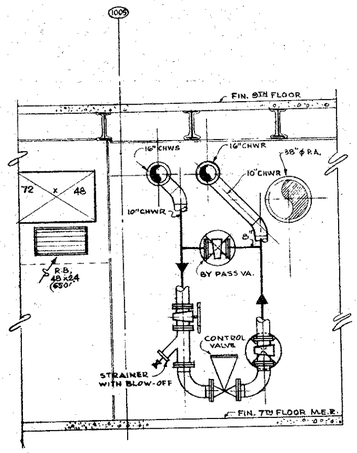

SECTION 7-9

SCALE 1/4" = 1'-0"

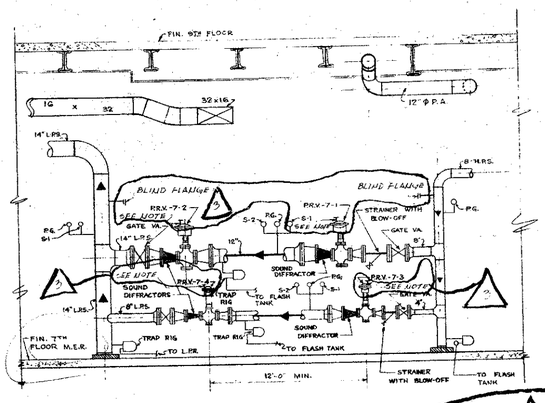

SECTION 7-10

SCALE 1/4" = 1'-0"

NOTES

S-1	MERCOID	SW.	HI PRESS.	ALARM
S-2	MERCOID	SW.	LO PRESS.	ALARM

NOTE:
FURNISH & INSTALL ONE (1) HAND WHEEL OPERATOR FOR EACH REDUCING VALVE TO MANUALLY POSITION THE REDUCING VALVE.

CONTRACT 33D DRAWING date 10-16-67

NO.	DATE	REVISIONS	BY
9	6-29-70	A-83	TC
8	11-3-69	A-32	HS
1	3-1-68		

APPROVED

CHIEF, PLANNING DIVISION

DATE

THE WORLD TRADE CENTER

THE PORT OF NEW YORK AUTHORITY

MINORU YAMASAKI & ASSOCIATES
MINORU YAMASAKI, ARCHITECT

WORTHINGTON, SKILLING, HELLE & JACKSON
STRUCTURAL ENGINEERS

JOSEPH R. LORING & ASSOCIATES
ELECTRICAL ENGINEERS

EMERY ROTH & SONS
RICHARD ROTH, ARCHITECT

JAROS, BAUM & BOLLES
MECHANICAL ENGINEERS

THE PORT OF NEW YORK AUTHORITY
PAVING, UTILITIES, FOUNDATIONS

1/4" = 1'-0" scale

TITLE: 7TH FLOOR M.E.R. SECTIONS

DRAWN	J.Z.	CHECKED	
SCALE	1/4"=1'-0"	DATE	10-16-67
PROJECT NUMBER		SHEET	OF
DRAWING NUMBER	M-A-22		