
See this drawing at end of Tower B Arch. set.

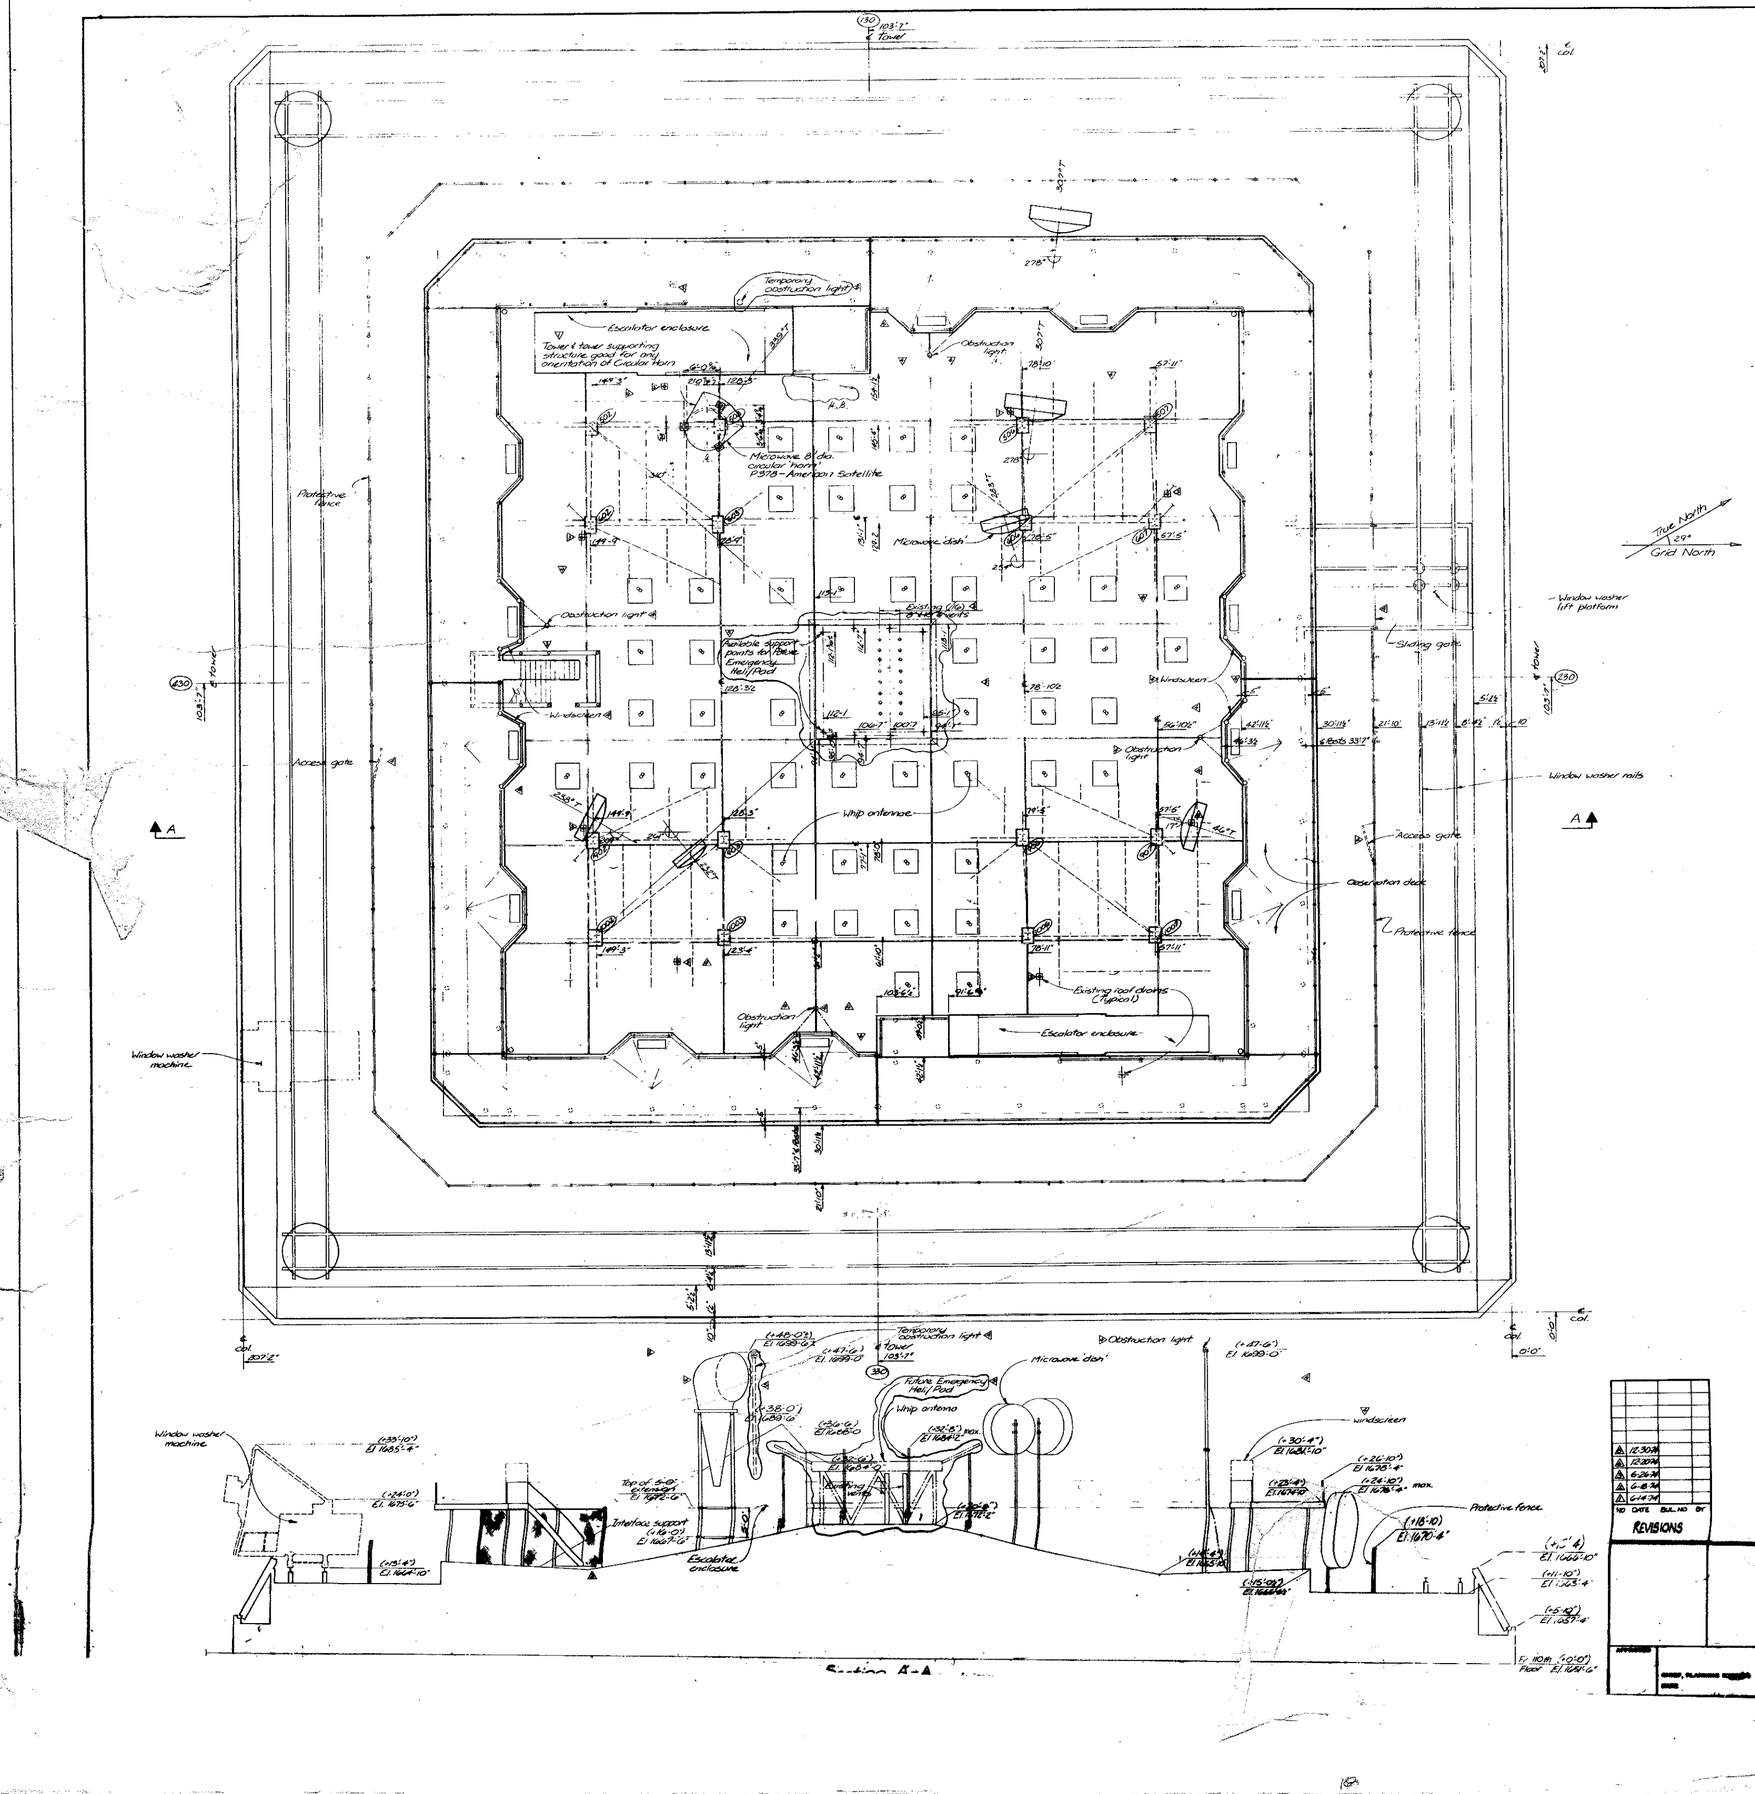

NO	DATE	SUB. NO	BY
1	12-30-74		
2	12-20-74		
3	6-26-74		
4	6-8-74		
5	6-4-74		

REVISIONS

APPROVED

CHIEF, PLANNING DIVISION

DATE

THE WORLD TRADE CENTER

THE PORT OF NEW YORK AUTHORITY

MINORU YAMASAKI & ASSOCIATES
MINORU YAMASAKI, ARCHITECT

EMERY ROTH & SONS
RICHARD ROTH, ARCHITECT

SKILLING, HELLE, CHRISTIANSEN, ROBERTSON
STRUCTURAL ENGINEERS

JAROS, BAUM & BOLLES
MECHANICAL ENGINEERS

JOSEPH R. LORING & ASSOCIATES
ELECTRICAL ENGINEERS

THE PORT OF NEW YORK AUTHORITY
PAVING, UTILITIES, FOUNDATIONS

TITLE: PROPOSED MICROWAVE AND WHIP ANTENNAE TOWER 'B' - P.H. ROOF

DRAWN	JB	CHECKED	
SCALE	1/8"-1'-0"	DATE	3-8-74
PROJECT NUMBER		SHEET	OF
DRAWING NUMBER	MICRO-74		