



5 WIND PRESSURE DIAGRAMS

LOADINGS IN PSF DERIVED FROM THE PORT AUTHORITY INTERIM RULES OF THE PROPOSED LARGE AMENDMENT

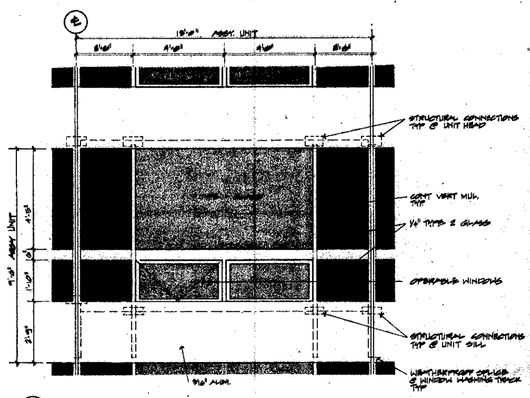


6 TYPICAL ASSEMBLY UNIT ELEVATION

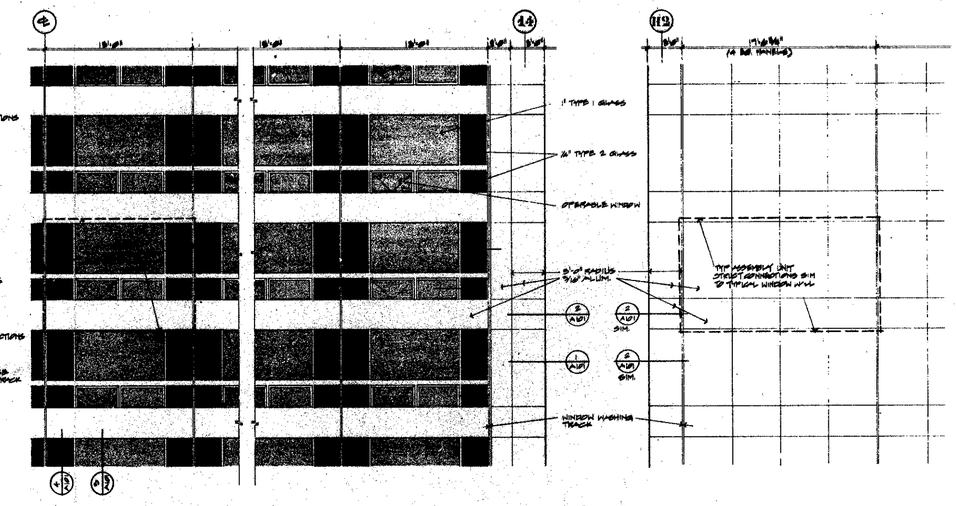


7 TYPICAL WINDOW WALL ELEVATION


8 TYPICAL NORTH WALL ELEVATION

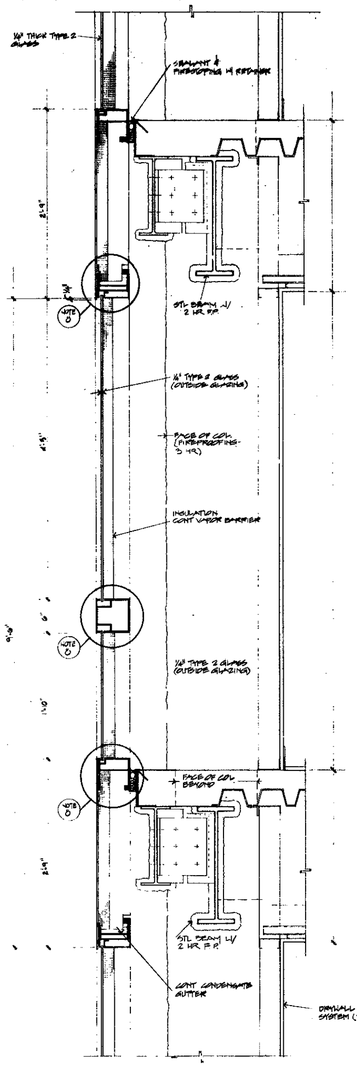

4 SECTION THRU OPAQUE GLASS

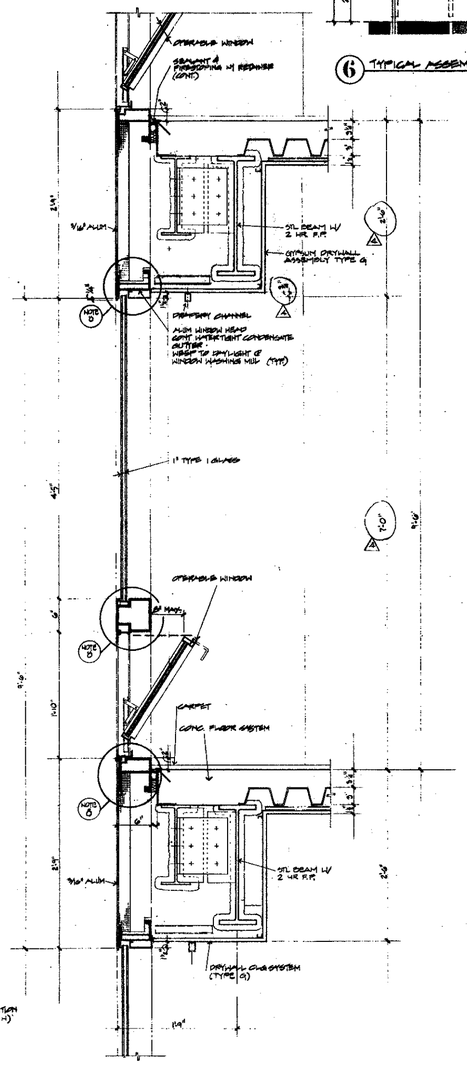


3 SECTION THRU VISION GLASS

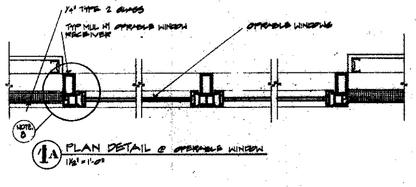

1A PLAN DETAIL @ OPERABLE WINDOW

1 PLAN DETAIL @ VISION GLASS

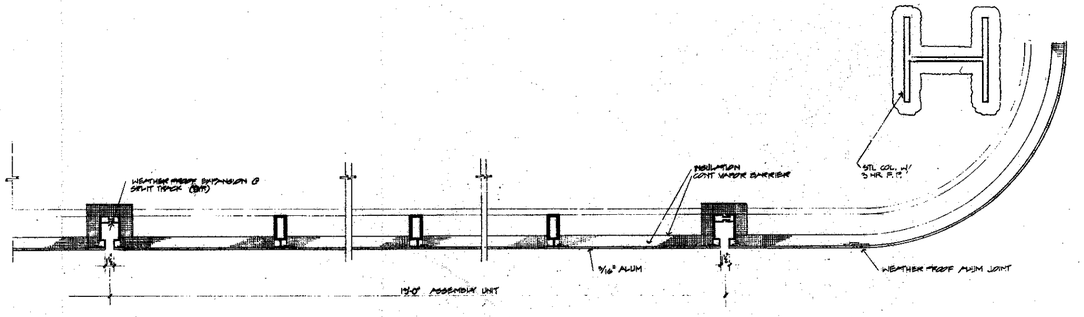

2 PLAN DETAIL @ ALUM. PANEL

WORLD TRADE CENTER HOTEL

THE WORLD TRADE CENTER
NEW YORK NEW YORK

SKIDMORE, OWINGS & MERRILL
ARCHITECTS
400 PARK AVENUE, NEW YORK

WEISKOPF & PICKWORTH
STRUCTURAL ENGINEERS
200 PARK AVENUE, NEW YORK

JAROS, BAUM & BOLLES
MECHANICAL ENGINEERS
245 PARK AVENUE, NEW YORK

General Notes:

1. Details not shown are similar in character to those detailed.

2. The anchorage shapes and details shown are suggestive and shall be engineered and detailed as required to satisfy performance requirements.

3. Conceal all fastenings, except as specifically shown.

4. All butt joints shall have concealed backup with captive sealant.

5. See mechanical drawings for the location of cutouts in louvered insulated stand-off panels.

6. Coordinate window washer track design and loading with the contractor for window washer equipment.

7. Engineer operable windows for each space to provide the ventilating area required in section 27 [illegible] of the Building Code for the City of New York.

[illegible] SEE SHOP DRAWINGS FOR [illegible] SHOP DRAWINGS

NO	DATE	REVISIONS
4	5-27-75	ISSUED FOR CONSTRUCTION
3	2-6-75	[illegible]
2	1-3-75	ISSUED FOR PORT AUTHORITY REVIEW
1	[illegible]	[illegible]
	[illegible]	[illegible]

WINDOW WALL PART. ELEVATIONS & SECTIONS FLOORS 4 thru 20

DATE 6-23-75
SCALE AS NOTED
DRAWING NO. A-101
PROJECT NO. 5482

RECEIVED
NOV 19 1992
LESLIE E. ROBERTSON ASSOCIATES
211 E. 46th ST., N.Y., N.Y.C. 10017