

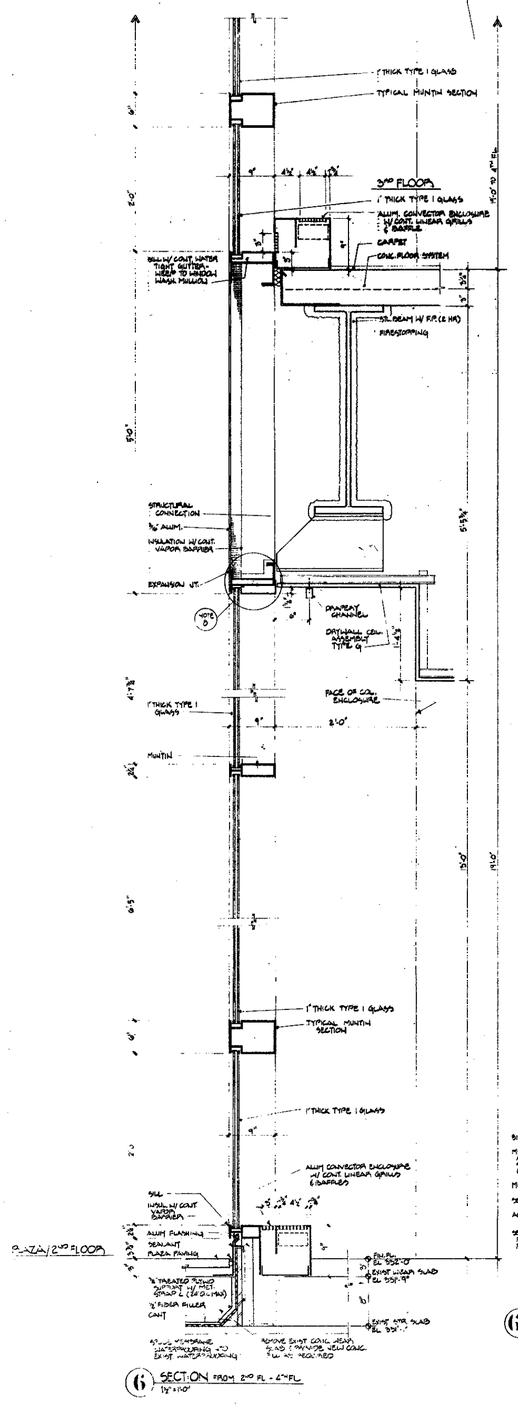


6 SECTION FROM 2ND FL - 4TH FL
1½" = 1'-0"

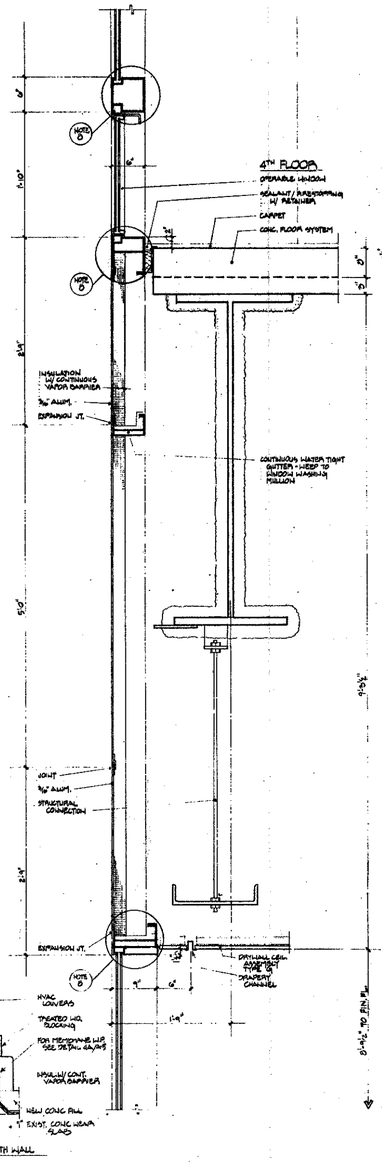


6A SECTION @ 2ND FL/NORTH WALL
1½" = 1'-0"

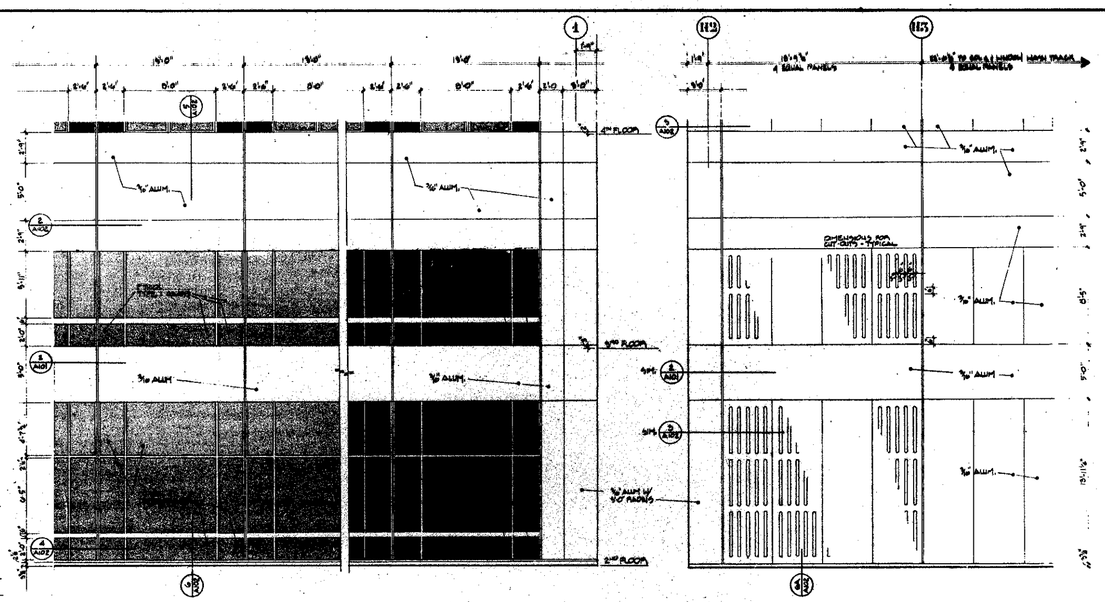


1 PART ELEVATION @ 2ND & 3RD FLOORS
1/8" = 1'-0"

2 PART ELEVATION @ NORTH WALL
1/8" = 1'-0"

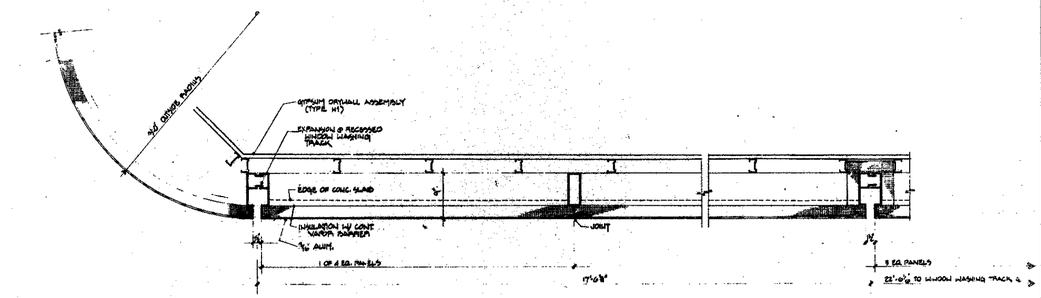

3 PLAN DETAIL THRU NORTH EXTERIOR WALL
1½" = 1'-0"

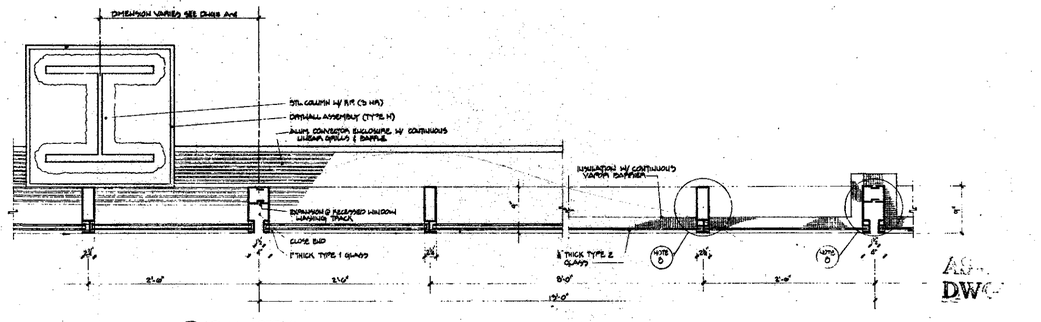

4 PLAN DETAIL THRU 2ND/3RD FL. VISION GLASS
1½" = 1'-0"

5 SECTION @ TRANSFER LEVEL
1½" = 1'-0"

6A SECTION FROM 2ND FL - 4TH FL
1½" = 1'-0"

WORLD TRADE CENTER HOTEL

THE WORLD TRADE CENTER
NEW YORK NEW YORK

SKIDMORE, OWINGS & MERRILL
ARCHITECTS
400 PARK AVENUE, NEW YORK

WEISKOPF & PICKWORTH
STRUCTURAL ENGINEERS
200 PARK AVENUE, NEW YORK

JAROS, BAUM & BOLLES
MECHANICAL ENGINEERS
345 PARK AVENUE, NEW YORK

FOR WINDOW WALL GENERAL NOTES SEE DWG A1.1

NO	DATE	REVISIONS
4	3-23-79	ISSUED FOR CONSTRUCTION
3	2-6-79	ADD'L MOUNT #5 (W. ROOM WALL)
2	1-15-79	ISSUED FOR PORT AUTHORITY REVIEW
1	12-7-78	ADD'D FOR OPTIONAL DRYWALL @ 2ND FLOOR ONLY
		ADD'D FOR WINDOW WALL @ 4TH FLOOR

WINDOW WALL PART ELEVATIONS AND SECTIONS 2ND AND 3RD FLOORS

DATE 11-23-78
SCALE AS NOTE
DRAWING NO. A-102
PROJECT NO. 1482.8

RECEIVED
NOV 19 1992

LESLIE E. ROBERTSON
ASSOCIATES
211 E. 43th ST., N.Y., N.Y.C. 10017