
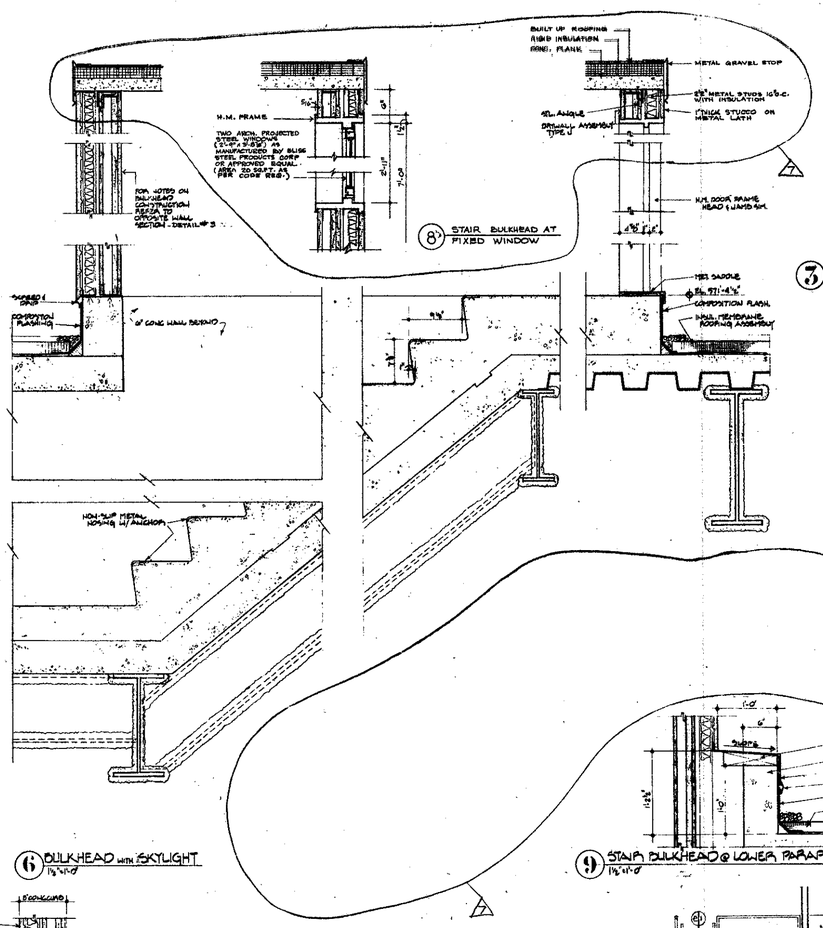


8 STAIR BULKHEAD AT FIXED WINDOW

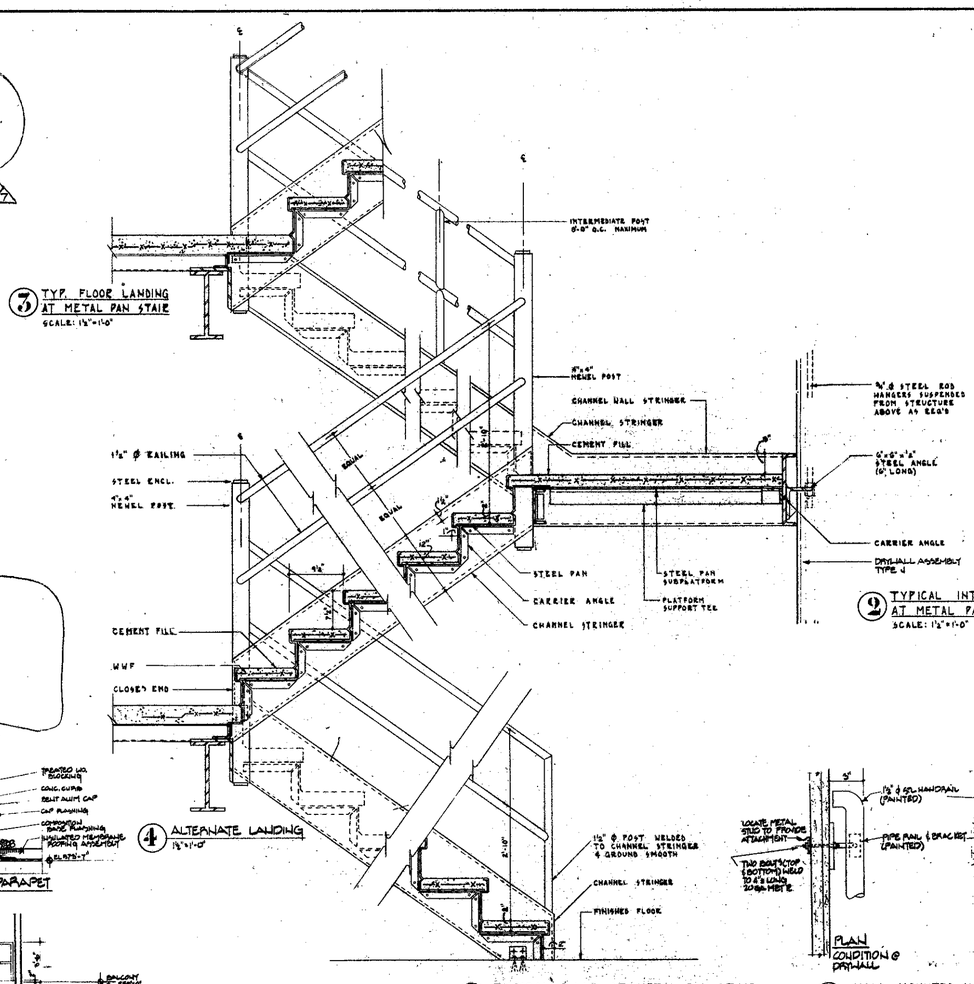

3 TYP. FLOOR LANDING AT METAL PAN STAIR
SCALE: 1½"=1'-0"


2 TYPICAL INTERMEDIATE LANDING AT METAL PAN STAIR
SCALE: 1½"=1'-0"

4 ALTERNATE LANDING
1½"=1'-0"

1 TYPICAL BASE AT METAL PAN STAIR
SCALE: 1½"=1'-0"


5 WALL MOUNTED HANDRAIL
SCALE: 3"=1'-0"

6 BULKHEAD with SKYLIGHT
1½"=1'-0"

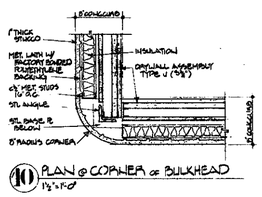


10 PLAN @ CORNER OF BULKHEAD
1½"=1'-0"


9 STAIR BULKHEAD @ LOWER PARAPET
1½"=1'-0"

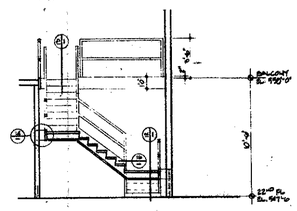


15 ELEV/SECTION
¼"=1'-0"

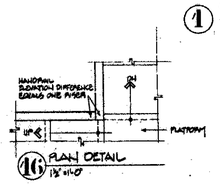

16 PLAN DETAIL
1½"=1'-0"

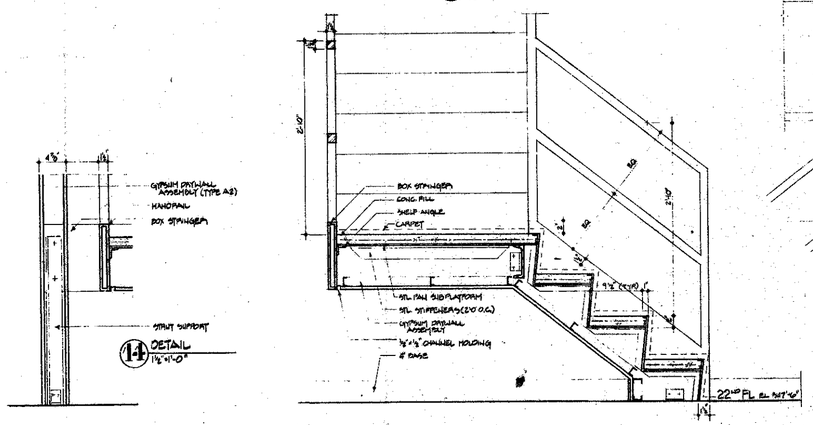

12 STAIR TO JOGGING TRACK
1½"=1'-0"

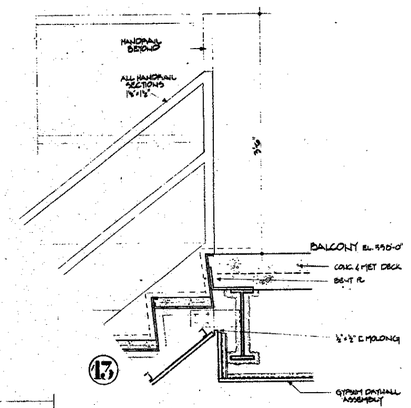

13

14 DETAIL
1½"=1'-0"

WORLD TRADE CENTER HOTEL

THE WORLD TRADE CENTER
NEW YORK NEW YORK

SKIDMORE, OWINGS & MERRILL
ARCHITECTS
400 PARK AVENUE, NEW YORK

WEISKOPF & PICKWORTH
STRUCTURAL ENGINEERS
200 PARK AVENUE, NEW YORK

JAROS, BAUM & BOLLES
MECHANICAL ENGINEERS
345 PARK AVENUE, NEW YORK

NO.	DATE	REVISIONS
7	7-27-78	BULLETIN # 47
6	5-2-79	BULLETIN #29
5	5-25-79	ISSUED FOR CONSTRUCTION
4	4-15-79	ISSUED FOR SUBSTITUTIONS
3	10-27-78	GENERAL REVISIONS
2	9-29-78	INCLUDE CAR DOOR, FRAME & HARDWARE SHOP NO. 3A-1A
1	8-21-78	ISSUED FOR HOISTWAY SUBCONTRACT
		ISSUED FOR STEEL PAN STAIR BIDDING ONLY

STAIR DETAILS

DATE 7-24-78
DRAWING NO A-203
SCALE AS NOTED
PROJECT NO. 140

RECEIVED
NOV 19 1992
LESLIE E. ROBERTSON ASSOCIATES
211 E. 46th ST., N.Y., N.Y.C. 10017