

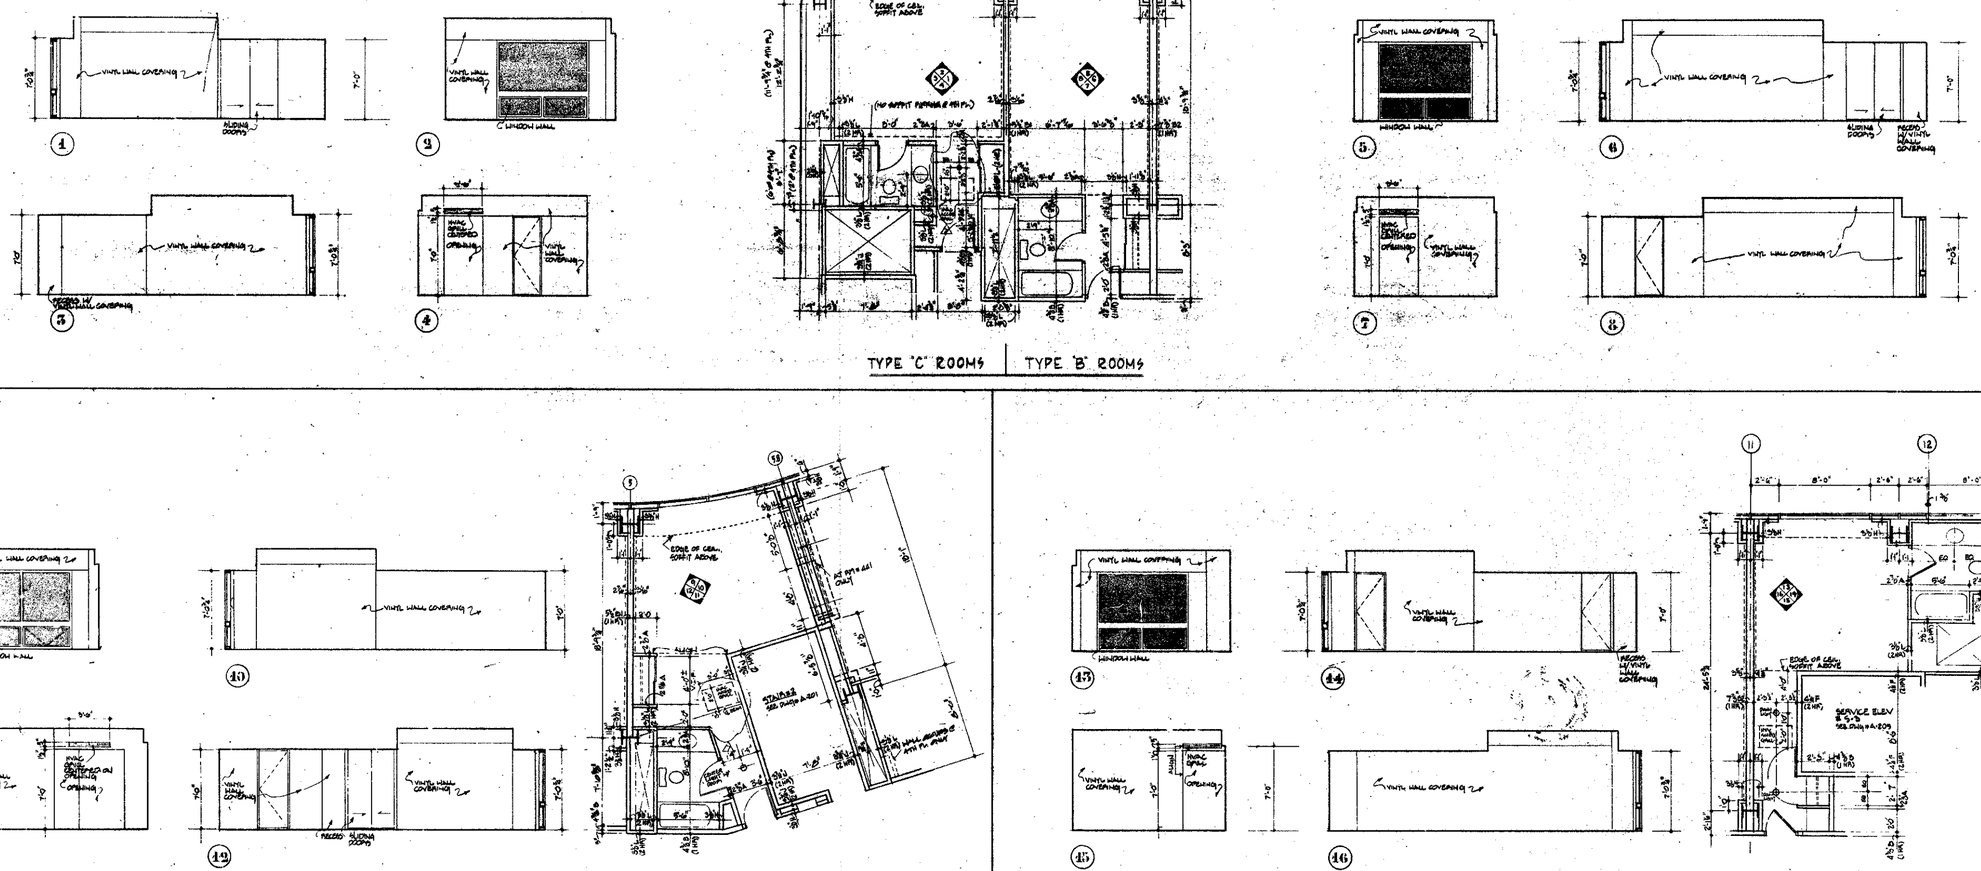


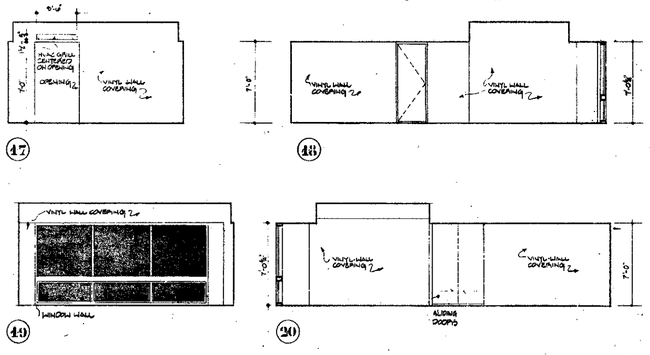

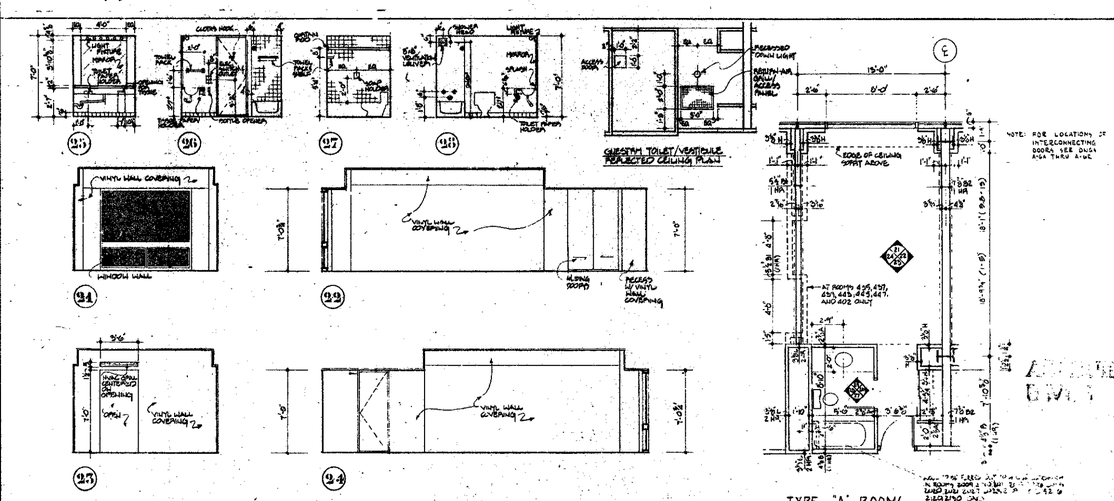

WORLD TRADE CENTER HOTEL

THE WORLD TRADE CENTER
NEW YORK NEW YORK

SKIDMORE, OWINGS & MERRILL
ARCHITECTS
400 PARK AVENUE, NEW YORK

WEISKOPF & PICKWORTH
STRUCTURAL ENGINEERS
200 PARK AVENUE, NEW YORK

JAROS, BAUM & BOLLES
MECHANICAL ENGINEERS
345 PARK AVENUE, NEW YORK

NO.	DATE	REVISIONS
7	4-15-92	REVISED PER ADD #7
6	1-13-92	REVISED PER ADD #6
5	12-13-91	REVISED PER ADD #5
4	8-30-91	REVISED PER ADD #4
3		
2		
1	1-15-91	REVISED PER ADD #1

ENLARGED GUEST ROOM PLANS & ELEVATIONS

DATE 12-15-89 DRAWING NO. A 206
SCALE 1/4" = 1'-0" PROJECT NO. 88

RECEIVED
NOV 19 1992
LESLIE E. ROBERTSON ASSOCIATES
211 E. 46th ST., N.Y., N.Y.C. 10017