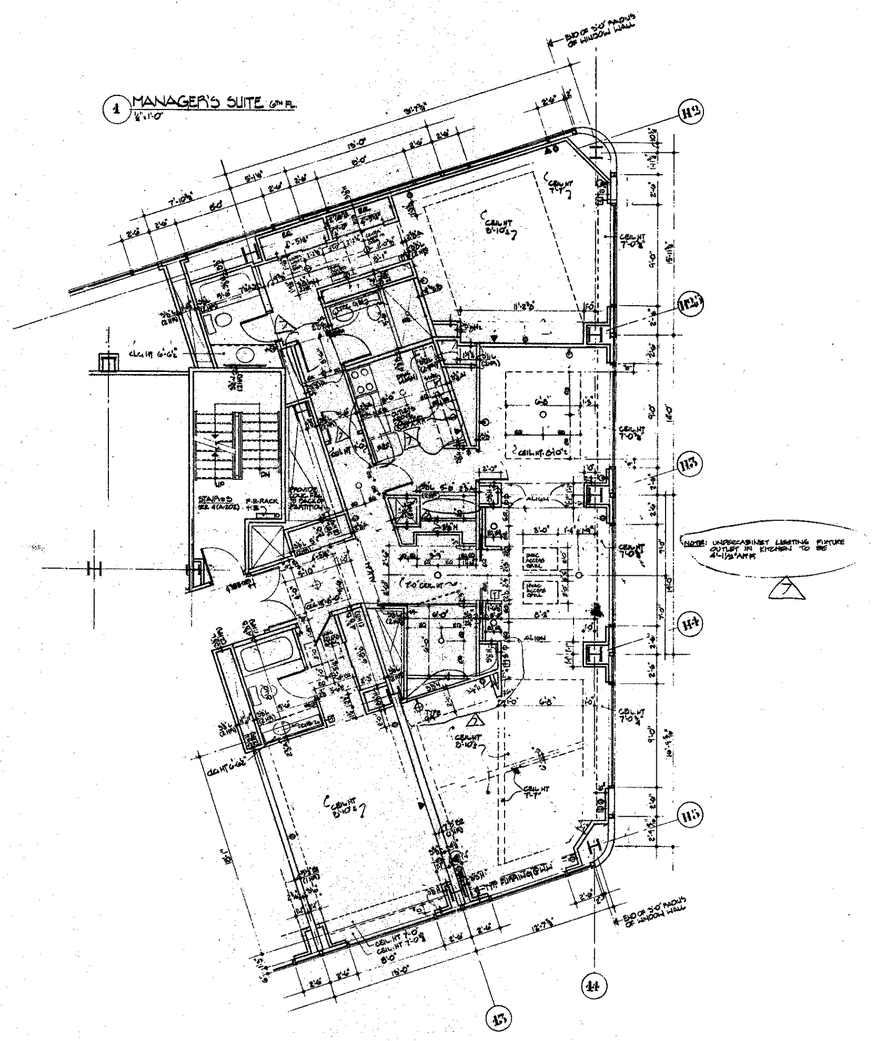


WORLD TRADE CENTER HOTEL

THE WORLD TRADE CENTER
NEW YORK NEW YORK

SKIDMORE, OWINGS & MERRILL
ARCHITECTS
400 PARK AVENUE, NEW YORK

WEISKOPF & PICKWORTH
STRUCTURAL ENGINEERS
200 PARK AVENUE, NEW YORK

JAROS, BAUM & BOLLES
MECHANICAL ENGINEERS
345 PARK AVENUE, NEW YORK

NO	DATE	REVISIONS
7	4-18-79	BULLETIN #79
6	1-12-79	BULLETIN #60
5	1-5-79	BULLETIN #50
4	5-8-78	BULLETIN #42
3	5-4-78	BULLETIN #34
2		
1		

ENLARGED GUEST ROOMS & ELEVATIONS

DATE 1-12-79
SCALE 1/4"=1'-0"
DRAWING NO. A-209
PROJECT NO. 1482

RECEIVED
NOV 19 1992
LESLIE E. ROBERTSON
ASSOCIATES
211 E. 46th ST., N.Y., N.Y.C. 10017