





A — FRONT COUNTER - PLAN, ELEVATION & DETAIL SECTION
SCALES: 3/8" = 1'-0" & 3" = 1'-0"

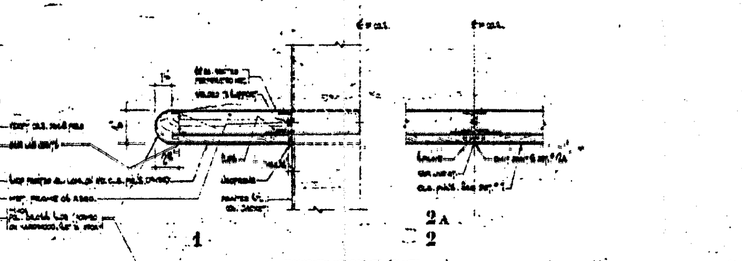


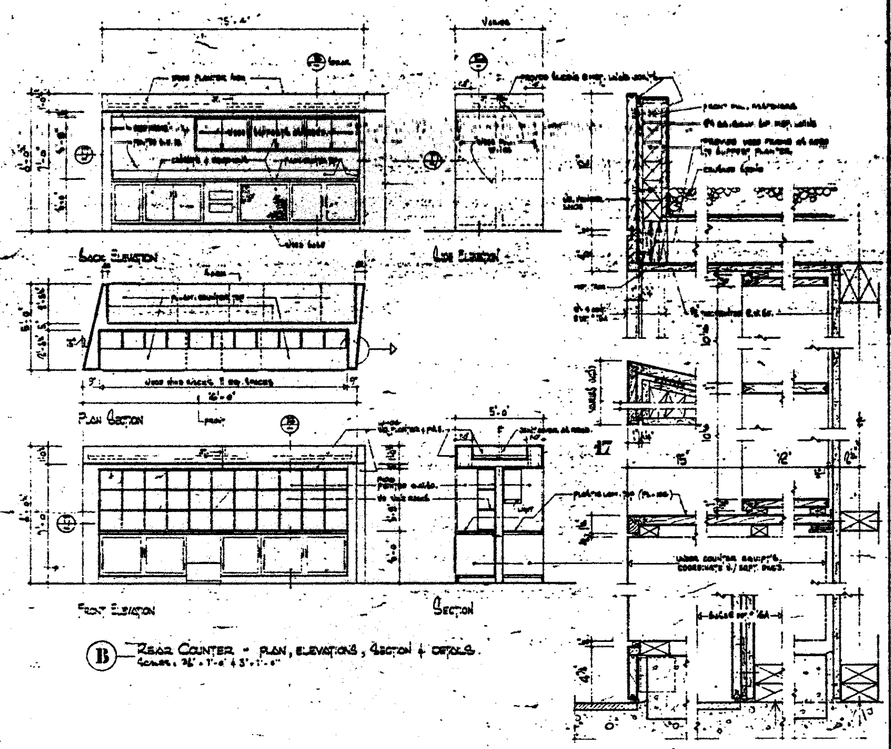


B — REAR COUNTER - PLAN, ELEVATIONS, SECTION & DETAILS
SCALES: 3/8" = 1'-0" & 3" = 1'-0"

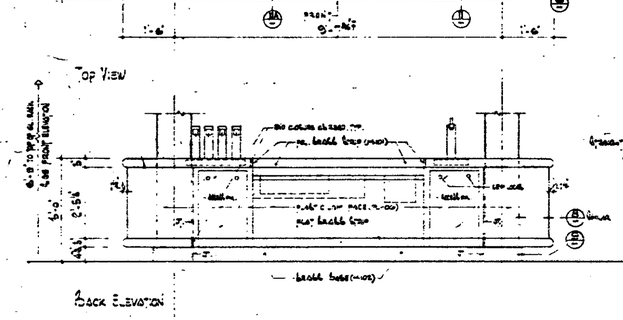

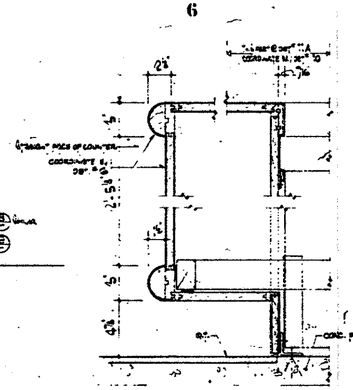

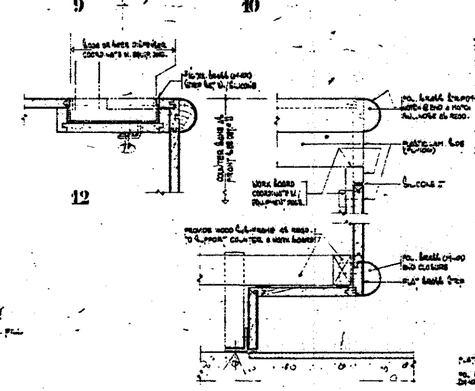

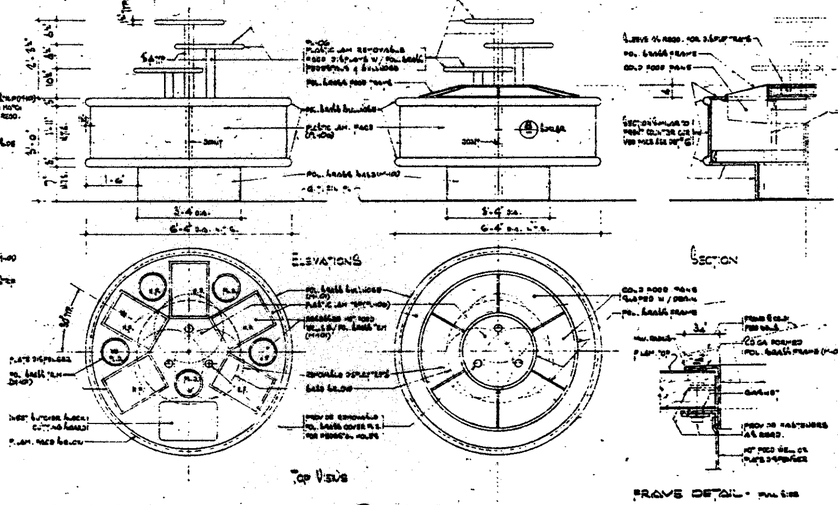


C — HOT FOOD
NOTE: COORDINATE ALL CONSTRUCTION WITH EQUIPMENT SUPPLIER.


D — COLD FOOD (NOT USED)


E — WARM FOOD (OMLET'S ETC.) (NOT USED)

FOOD STANDS - PLANS, ELEVATIONS & SECTION
SCALE: 3/8" = 1'-0"

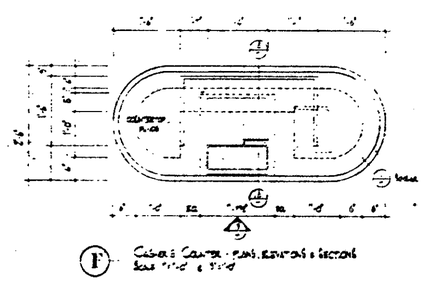

F — CASHIER'S COUNTER - PLAN, ELEVATIONS & SECTION
SCALE: 3/8" = 1'-0"

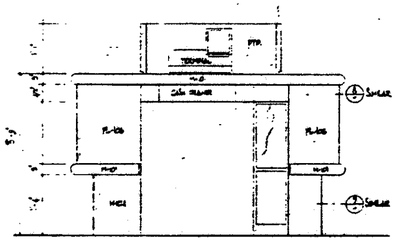

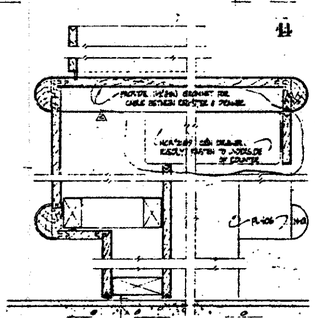

RECEIVED
NOV 19 1982

LESHKO, ROBERTSON
211 E. 46th ST., N.Y., N.Y. 10017

2.6.80. REVISION TO FINISHES
25 JAN 80

WORLD TRADE CENTER HOTEL
THE WORLD TRADE CENTER
NEW YORK, NEW YORK

SKIDMORE, OWINGS & MERRILL
ARCHITECTS
NEW YORK, NEW YORK

WEISKOPF & PICKWORTH
STRUCTURAL ENGINEERS
NEW YORK, NEW YORK

JAROS, BAUM & BOLLES
MECHANICAL ENGINEERS
NEW YORK, NEW YORK

ISSUED FOR PLANNING BOOKLET

NO.	DATE	REVISION
1	5-29-79	REVISION PER TELEPHONE

GARDEN RESTAURANT DETAILS

DATE 11-12-79
DRAWING NO. A 228