
WORLD TRADE CENTER HOTEL

THE WORLD TRADE CENTER
NEW YORK NEW YORK


SKIDMORE, OWINGS & MERRILL
ARCHITECTS
400 PARK AVENUE, NEW YORK

WEISKOPF & PICKWORTH
STRUCTURAL ENGINEERS
200 PARK AVENUE, NEW YORK

JAROS, BAUM & BOLLES
MECHANICAL ENGINEERS
345 PARK AVENUE, NEW YORK

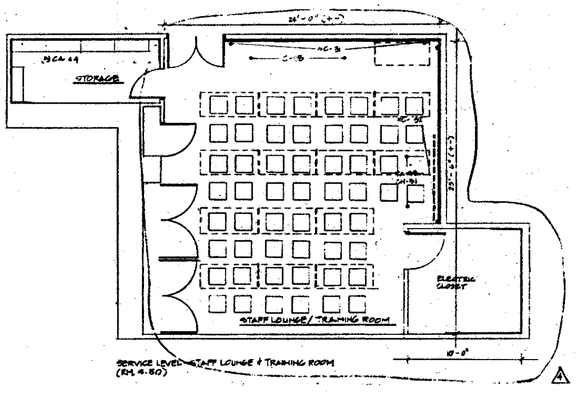

SERVICE LEVEL-STAFF LOUNGE & TRAINING ROOM
(RM. 6.50)

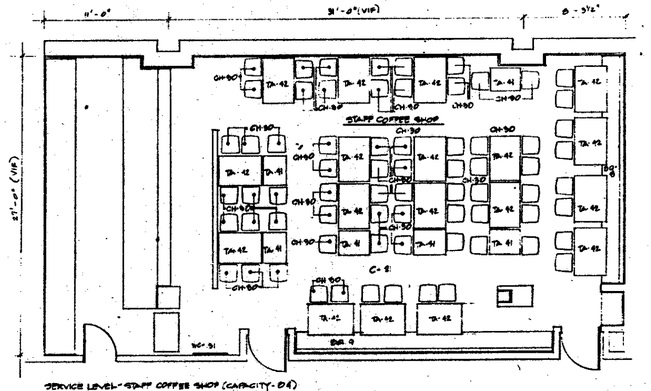

SERVICE LEVEL-STAFF COFFEE SHOP (CAPACITY-84)
(RM. 6.49)

NOTE: P-36 GENERAL CEILING PAINT
P-55 GENERAL WALL PAINT.

REVISED
CHANGES IN ITEM COUNTS
TA-36 now TA-41
TA-35 now TA-42

STAFF LOUNGE & COFFEE SHOP
CEILING HT. 8'-0"

2 | 5 FEB 80 | BULLETIN #21
6 JAN 1980 - REVISED
28 DEC 1979 - REVISED
6 DEC 1979 - REVISED

NO.	DATE	REVISIONS

FURNITURE LAYOUT-
EMPLOYEE AREAS

DATE	DRAWING NO.
6 DEC, 1979	LA-1C
SCALE 1/4"=1'-0"	PROJECT NO. 5402

RECEIVED
NOV 19 1992
LESLIE E. ROBERTSON
ASSOCIATES
211 E. 46th St., N.Y., N.Y.C. 10017