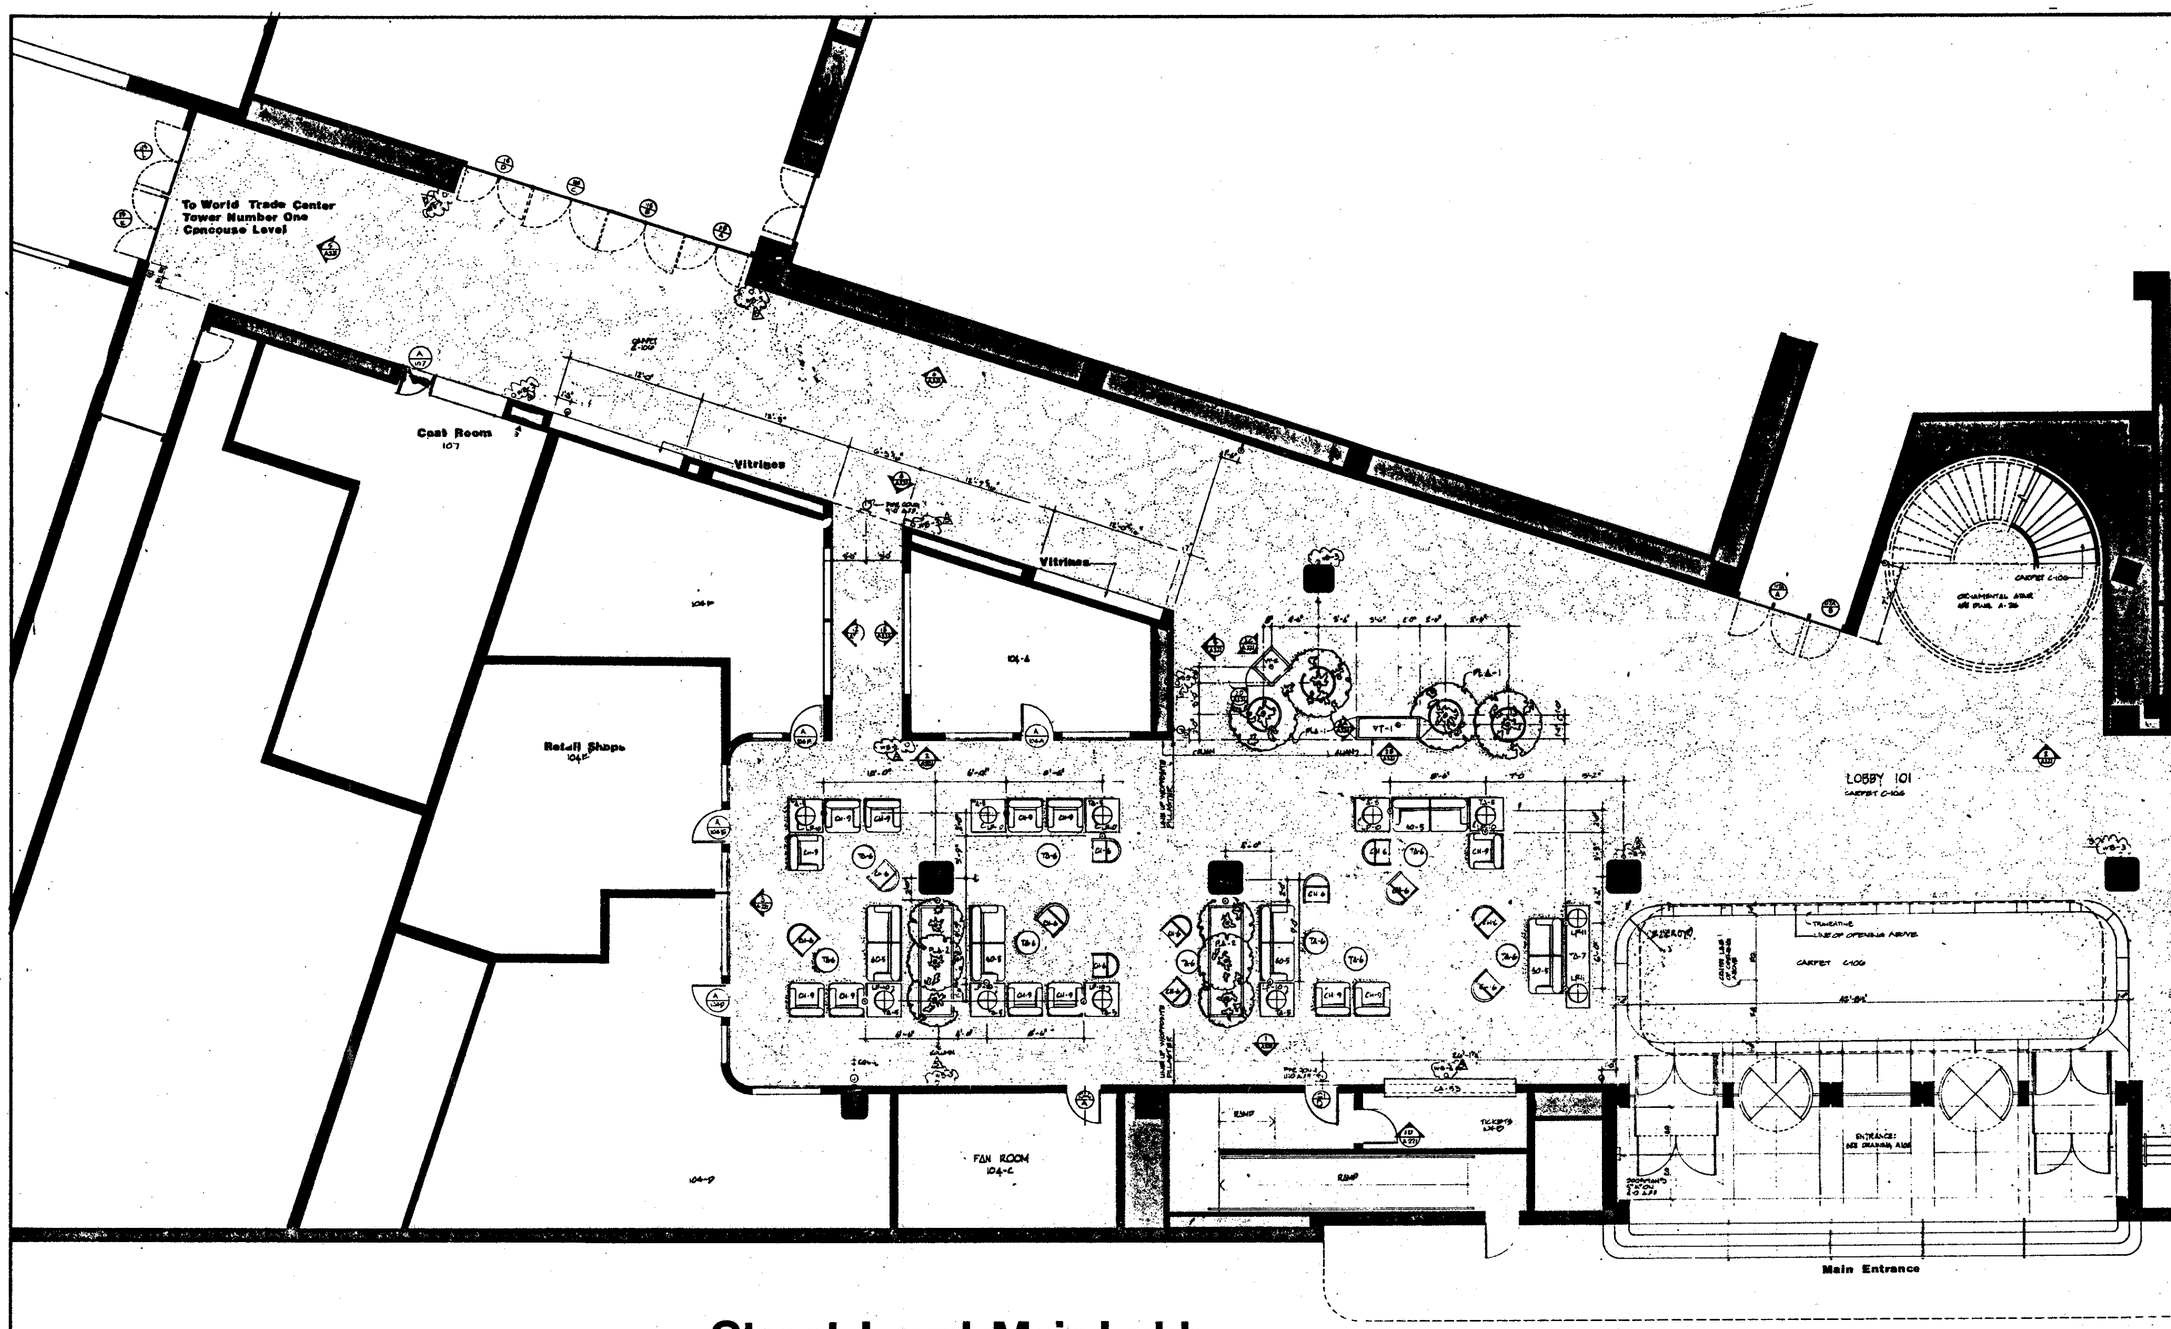


Street Level · Main Lobby

WORLD TRADE CENTER HOTEL

THE WORLD TRADE CENTER
NEW YORK NEW YORK

SKIDMORE, OWINGS & MERRILL
ARCHITECTS
400 PARK AVENUE, NEW YORK

WEISKOPF & PICKWORTH
STRUCTURAL ENGINEERS
300 PARK AVENUE, NEW YORK

JAROS, BAUM & BOLLES
MECHANICAL ENGINEERS
346 PARK AVENUE, NEW YORK

ITEM	MOUNTING HT.
Thermostat	56" A.F.F.
Wall Telephone	48" A.F.F.
Electrical Outlet	Mounted in Base
T.V. Outlet	Mounted in Base
Telephone Outlet	Mounted in Base
Microphone Outlet	Mounted in Base
Electric Floor Outlet	
Telephone Floor Outlet	
Microphone Floor Outlet	
Switch	48" A.F.F.
ANNUNCIATOR	MTD. IN BASE
FIRE ALARM PULL	48" A.F.F.
FIRE HORN	AS NOTED (-0" A.F.F.)
SMOKE ALARM	CEIL. MTD.

GENERAL NOTES

1. CA-26 is in millwork contract except back wine bar and wine rack on north side of unit.

Drapery, vinyl and fabric wall coverings are in FF&E contract. All panels to receive wall coverings are in millwork contract.

15. FLOORING

Wood flooring is in millwork contract. Carpet is in FF&E contract. All other flooring materials are part of other contracts.

N. All wood doors are in millwork contract. Door hardware, except as noted, is in other contracts.

S. All banquettes are in FF&E contract except BQ-1, BQ-2 is in millwork contract except for upholstered seat and back and etched glass panels.

All etched glass panels in Tall Ships Bar are in FF&E contract.

Installation for glass panels is in millwork contract.

V. Shutters in Tall Ships Bar only are in FF&E contract.

W. All kitchen equipment is in other contracts.

X. Ornamental stair and railing in Main Lobby is in another contract.

Rope wall in Tall Ships Bar is in FF&E contract.

Bathroom stall partition walls are in another contract.

Glass vault in Tall Ships Bar is in FF&E contract.

5 ALL LOUVERED DOORS ARE SLOPED .08in

The following items are included in FF&E Budget:

C-106, CA-22, CA-26, CA-9, CA-10, CA-11, CE-7, LA-11, LA-12, PLA-1, PLA-2, SO-5, TA-1, TA-6, TA-7, TA-12, WC-2 WC-13B and WC-19 (Wall Covering Only)

NO.	DATE	REVISIONS
5	3-18-80	BULLETIN #77
4	1-9-80	BULLETIN # 69
3	9-27-79	BULLETIN 59
2	9-7-79	B.L. BTU #59 ISSUED FOR "B" SHARE JOINTS
1	8-17-79	ADDENDUM FOR WALL WORK

ISSUED FOR MILLWORK BIDDING

MAIN LOBBY - NORTH
1ST FLOOR

DATE 12-12-79 979
SCALE 1/4"-1'-0"
DRAWING NO. LA 2A
PROJECT NO. 1402

RECEIVED
NOV 19 1992
LESLIE E. ROBERTSON
ASSOCIATES
211 E. 46th ST., N.Y., N.Y.C. 10017