

WORTHINGTON, SKILLING, HELLE & JACKSON — Civil & Structural Engineers

PROJECT: THE WORLD TRADE CENTER | TITLE: EXT. WALL TO EL. 363 - COLUMN TYPE 5000 | DATE: 2-17-67


REVISIONS

3-15-67

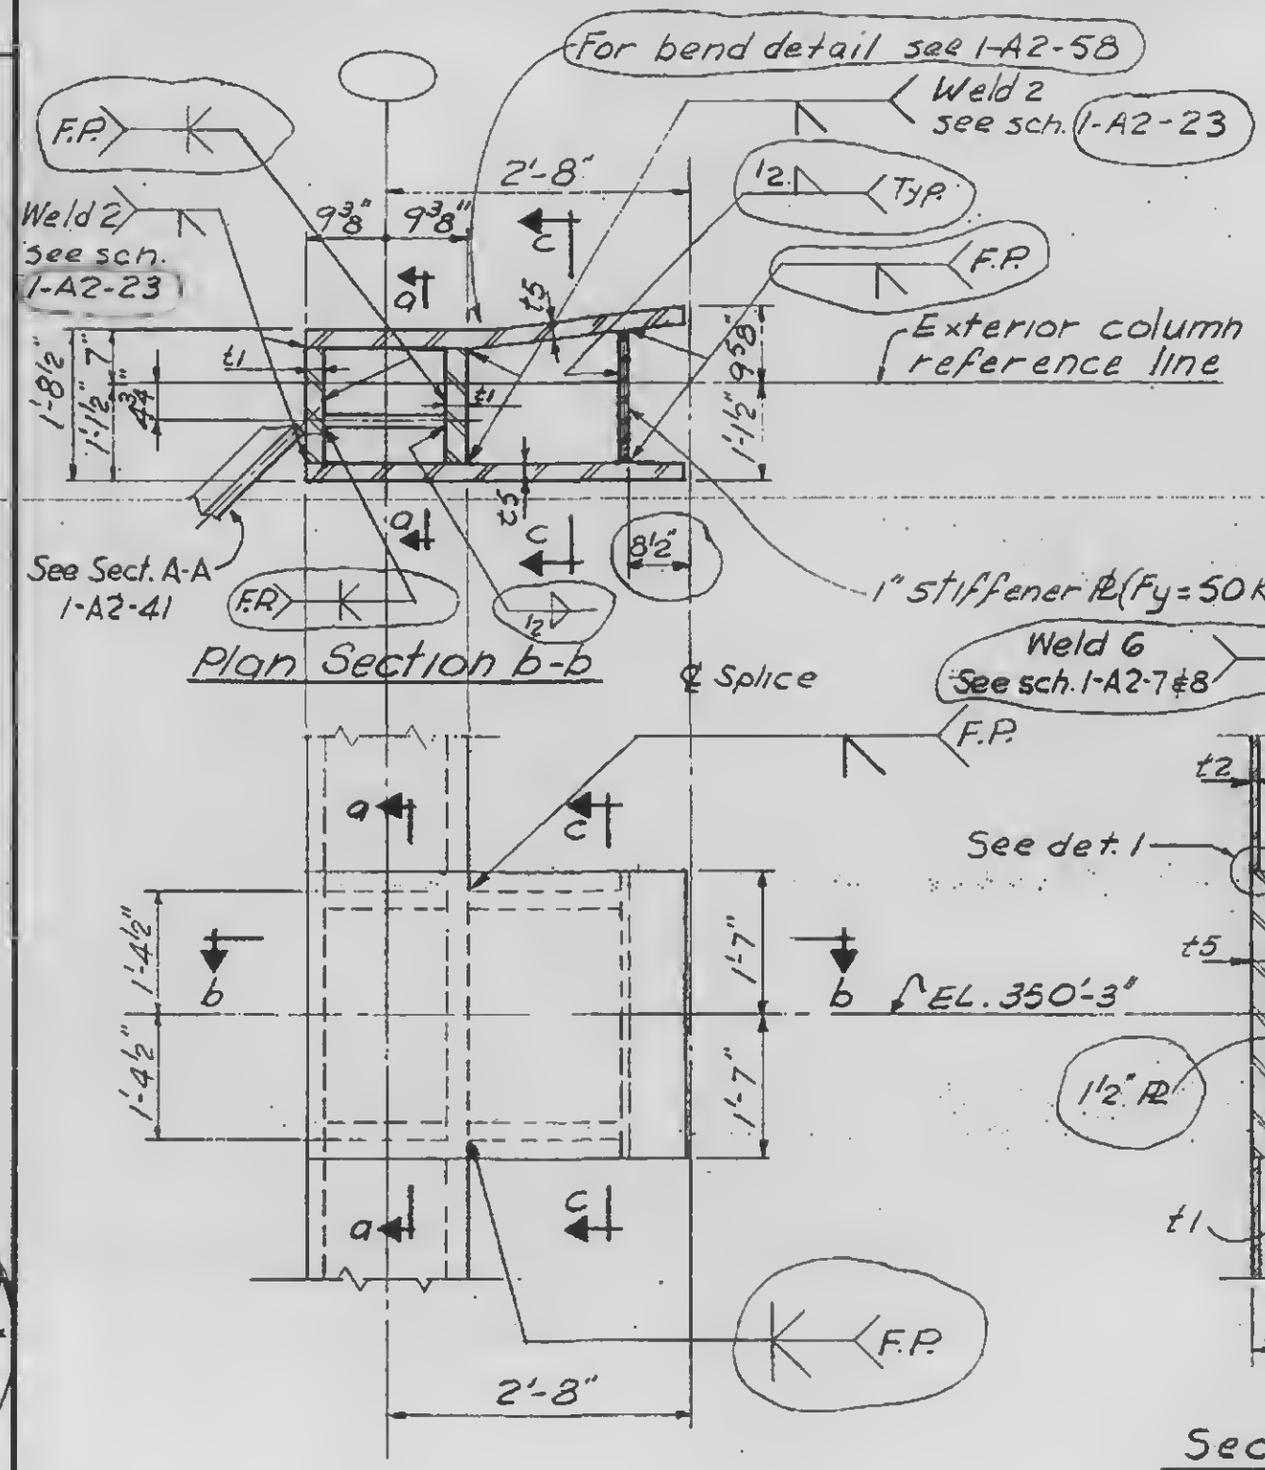

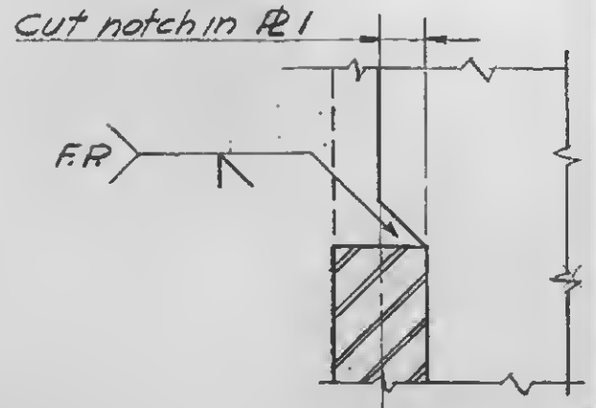

Detail 1

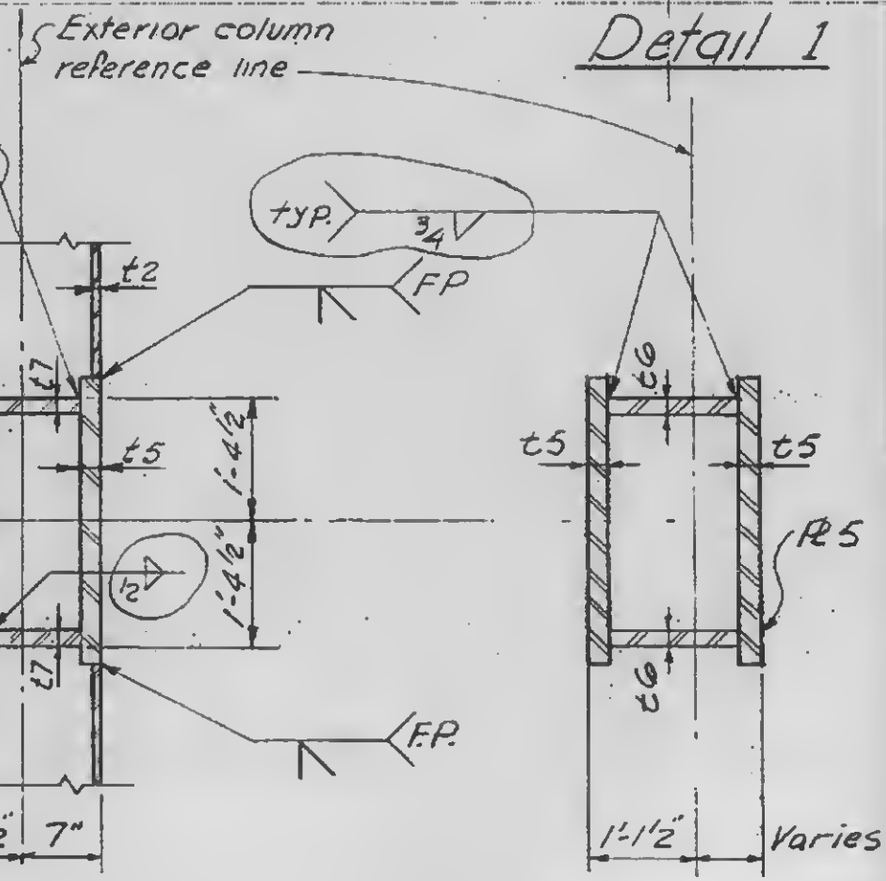

Section a-a

Section c-c

Note: Column PL 1 material shall be free of laminations within 2'-2" of the ℄ of the spandrel.

SPANDREL AT EL. 350 DETAILS

1-A2-25

LICENSED PROFESSIONAL ENGINEER
LESLIE E. ROBERTSON
No. 34360
UNIVERSITY OF THE STATE OF NEW YORK