

WORTHINGTON, SKILLING, HELLE & JACKSON — Civil & Structural Engineers


PROJECT: THE WORLD TRADE CENTER | TITLE: EXT. WALL TO EL. 363 COLUMN TYPE 7000 | DATE: 2-17-67

REVISIONS
3-15-67
4-24-67

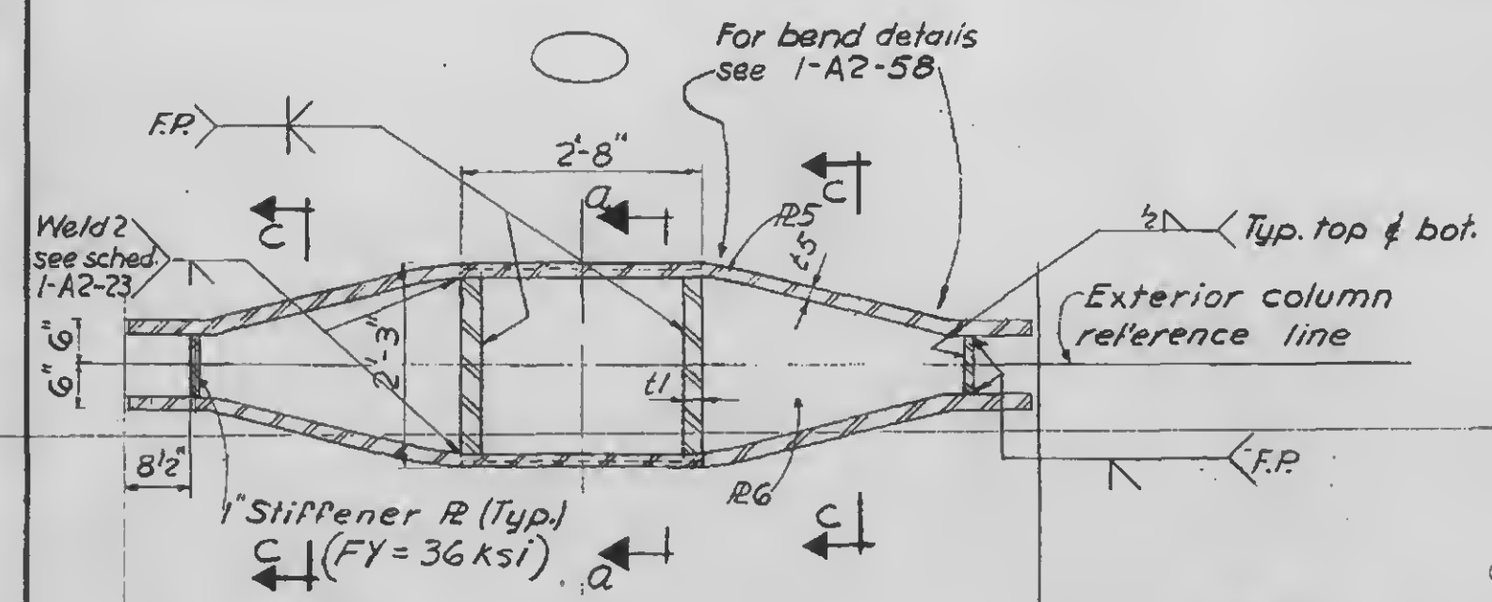


¢ Splice Plan Section b-b

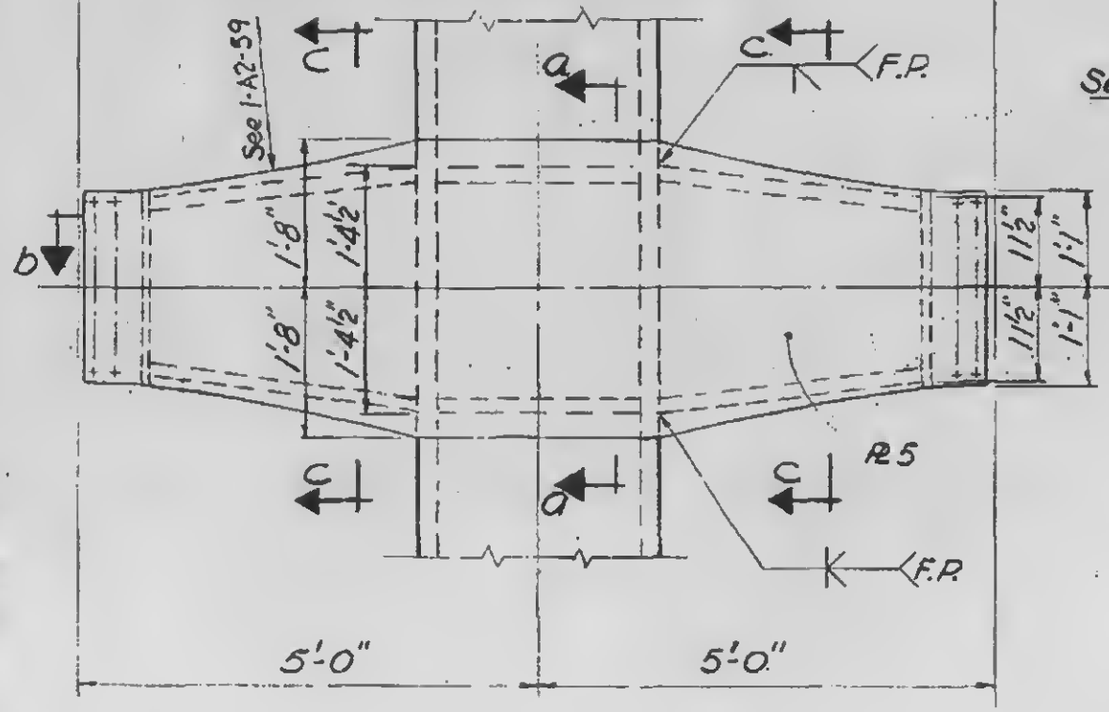

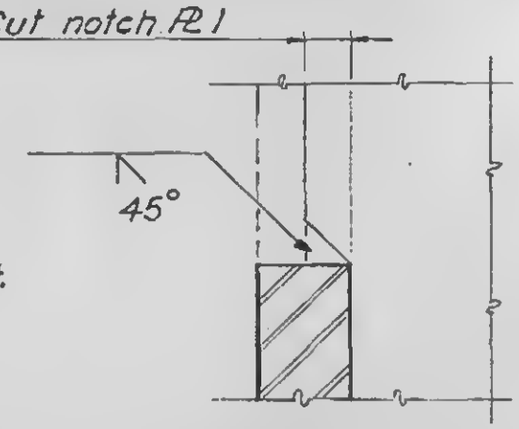

Detail 1

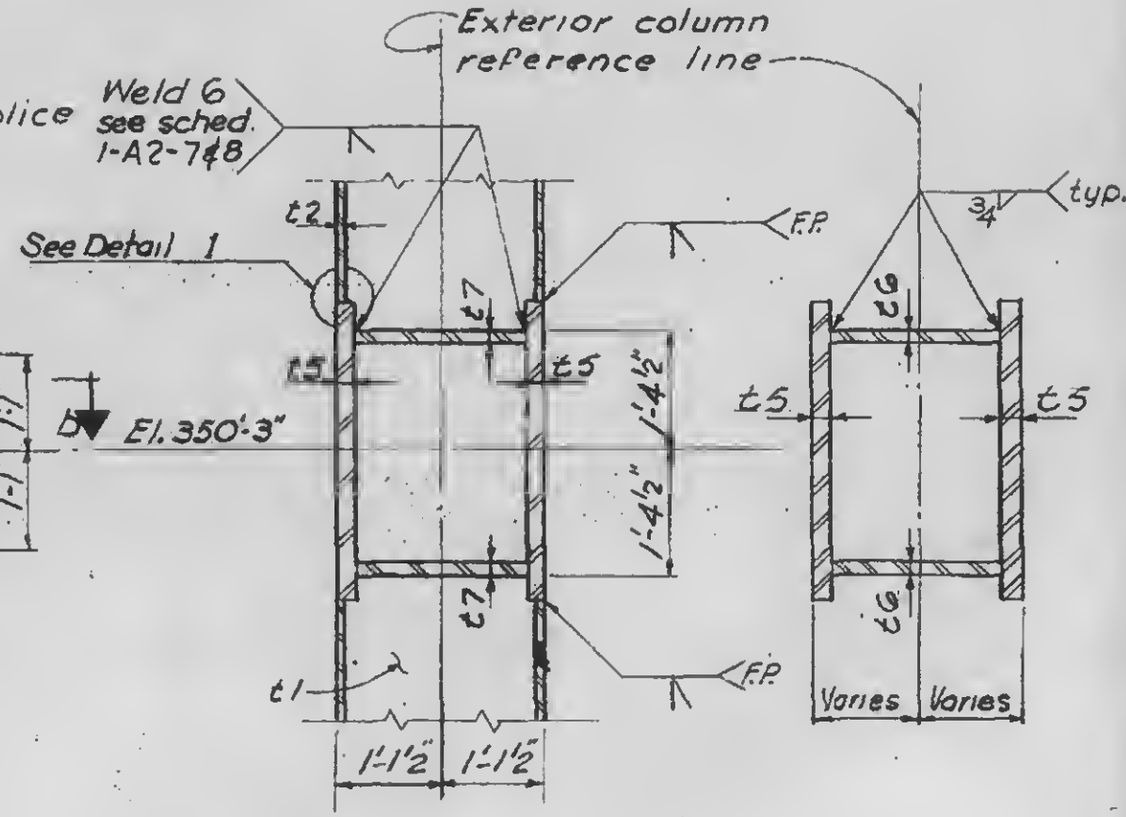

Section a-a

Section c-c

Note:
Column PL 1 material shall be free of laminations within 2'-2" of the ¢ of the spandrel.

SPANDREL AT EL. 350' DETAILS
COLUMN TYPE 7005 THRU 7013 INCL.

1-A2-32

LICENSED PROFESSIONAL ENGINEER
LESLIE E. ROBERTSON
No. 34360
UNIVERSITY OF THE STATE OF NEW YORK