

WORTHINGTON, SKILLING, HELLE & JACKSON — Civil & Structural Engineers

PROJECT: THE WORLD TRADE CENTER | TITLE: EXT. WALL TO EL. 363 - COLUMN TYPE 7000 | DATE: 2-17-67


REVISIONS

3-15-67

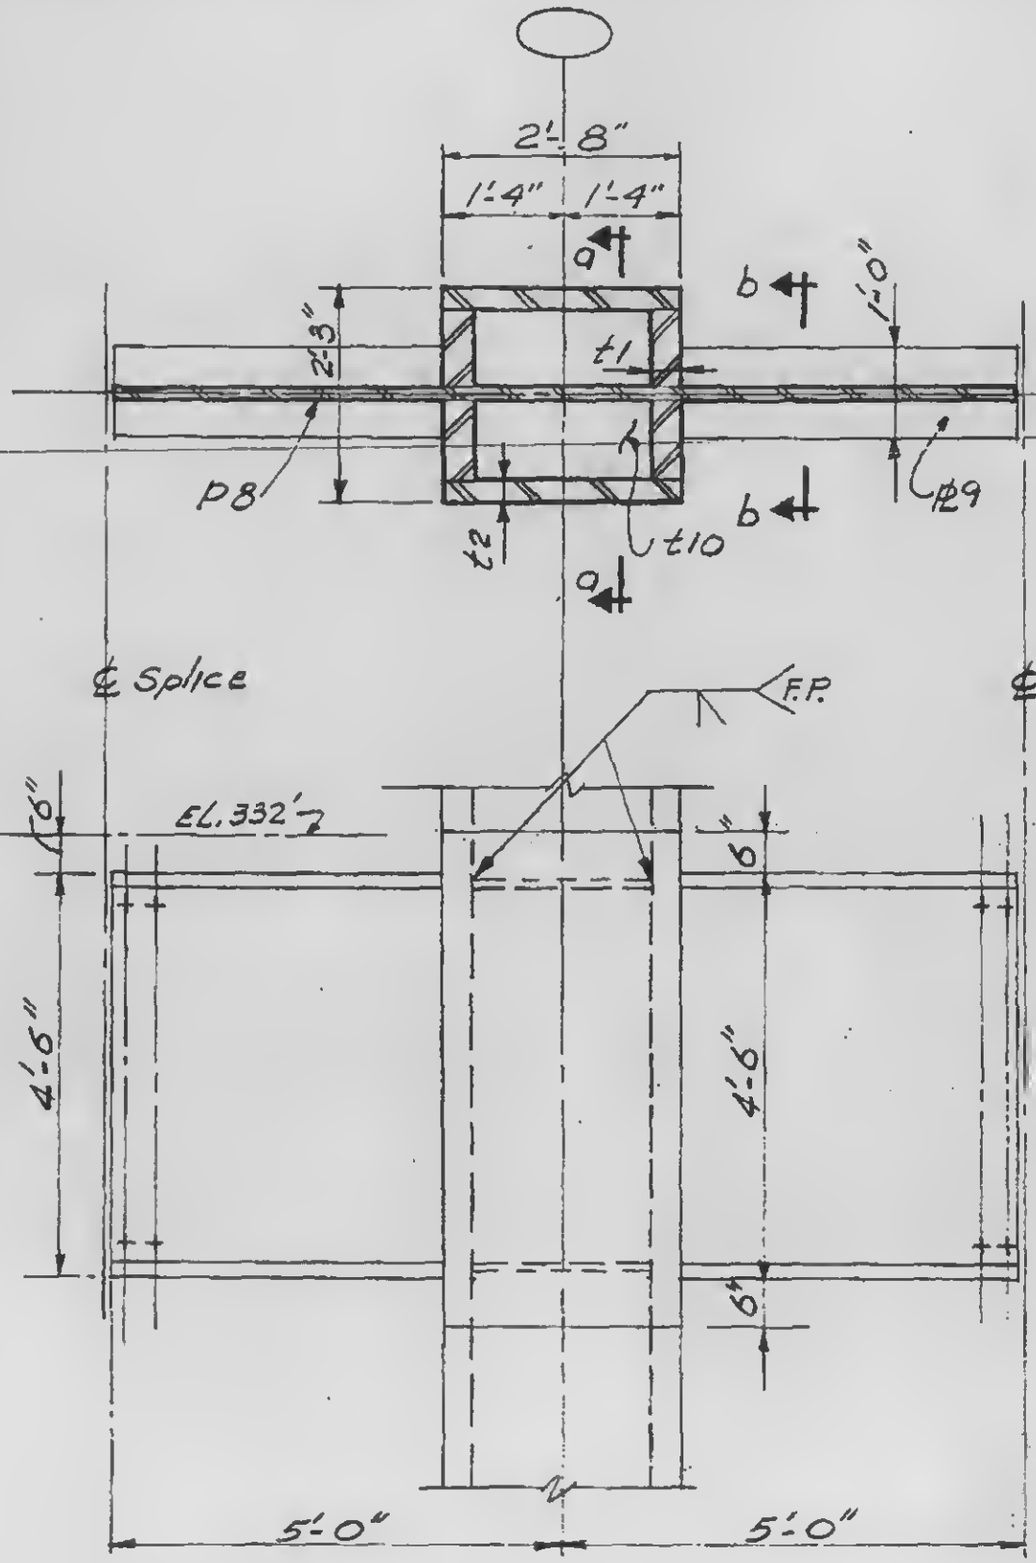

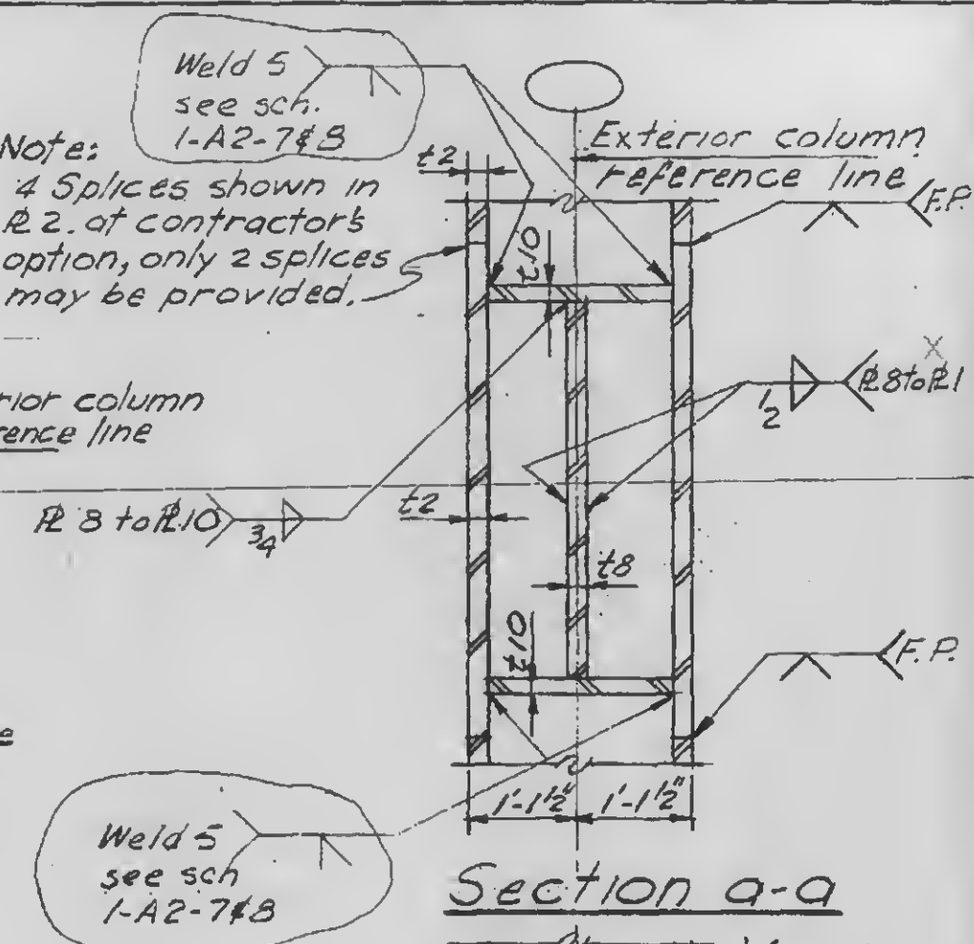

Section a-a

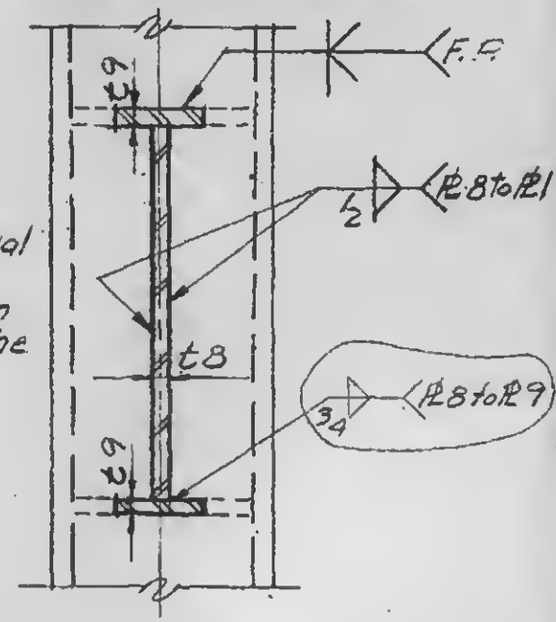

NOTE: Column ℛ1 material shall be free of laminations with in 2'-9" of the ℄ of the spandrel.

Section b-b

SPANDREL AT EL. 332 DETAILS

1-A2-33

LICENSED PROFESSIONAL ENGINEER — LESLIE E. ROBERTSON — No. 34360 — UNIVERSITY OF THE STATE OF NEW YORK