
WORTHINGTON, SKILLING, HELLE & JACKSON — Civil & Structural Engineers

PROJECT THE WORLD TRADE CENTER | TITLE EXT. WALL TO EL. 363 - COL. SPLICE DETS. 200 | DATE 2-17-67

REVISIONS

3-15-67

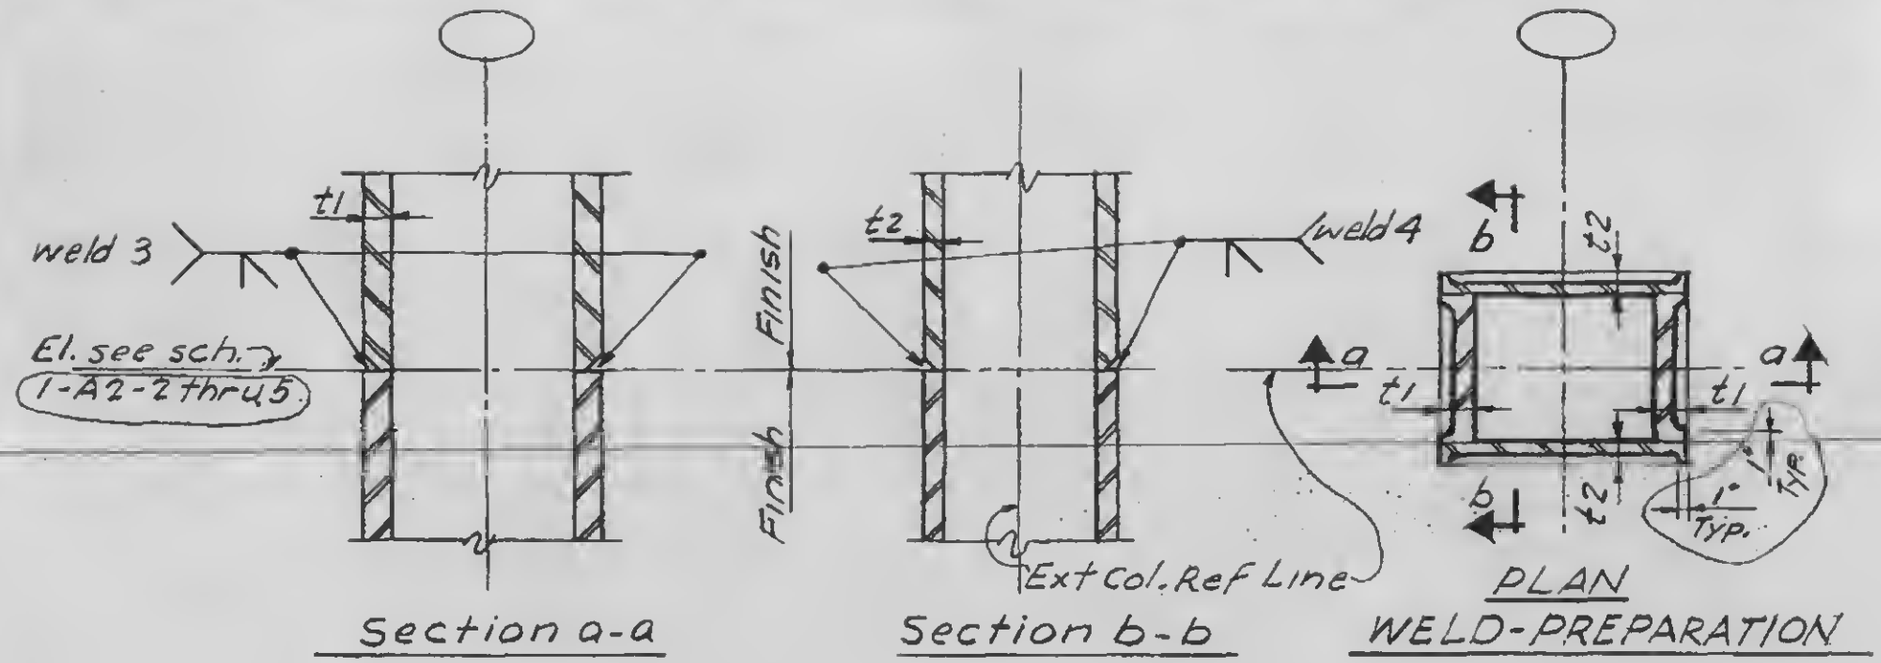

Section a-a

Section b-b

PLAN
WELD-PREPARATION

Splice detail	Weld #3	Weld #4
201	1 1/8	3/4
202	1 1/4	3/4
203	1 3/8	3/4
204	1 3/8	1
205	1 1/2	1
206	1 5/8	1 1/8
207	1 5/8	1 1/4
208	1 3/4	1 1/4
209	2	1 1/2

LICENSED PROFESSIONAL ENGINEER
LESLIE E. ROBERTSON
No. 34360
UNIVERSITY OF THE STATE OF NEW YORK

1-A2-35