
WORTHINGTON, SKILLING, HELLE & JACKSON — Civil & Structural Engineers

PROJECT: THE WORLD TRADE CENTER | TITLE: EXT. WALL TO EL. 363' - SECTION A-A | DATE: 2-17-67

REVISIONS

3-15-67

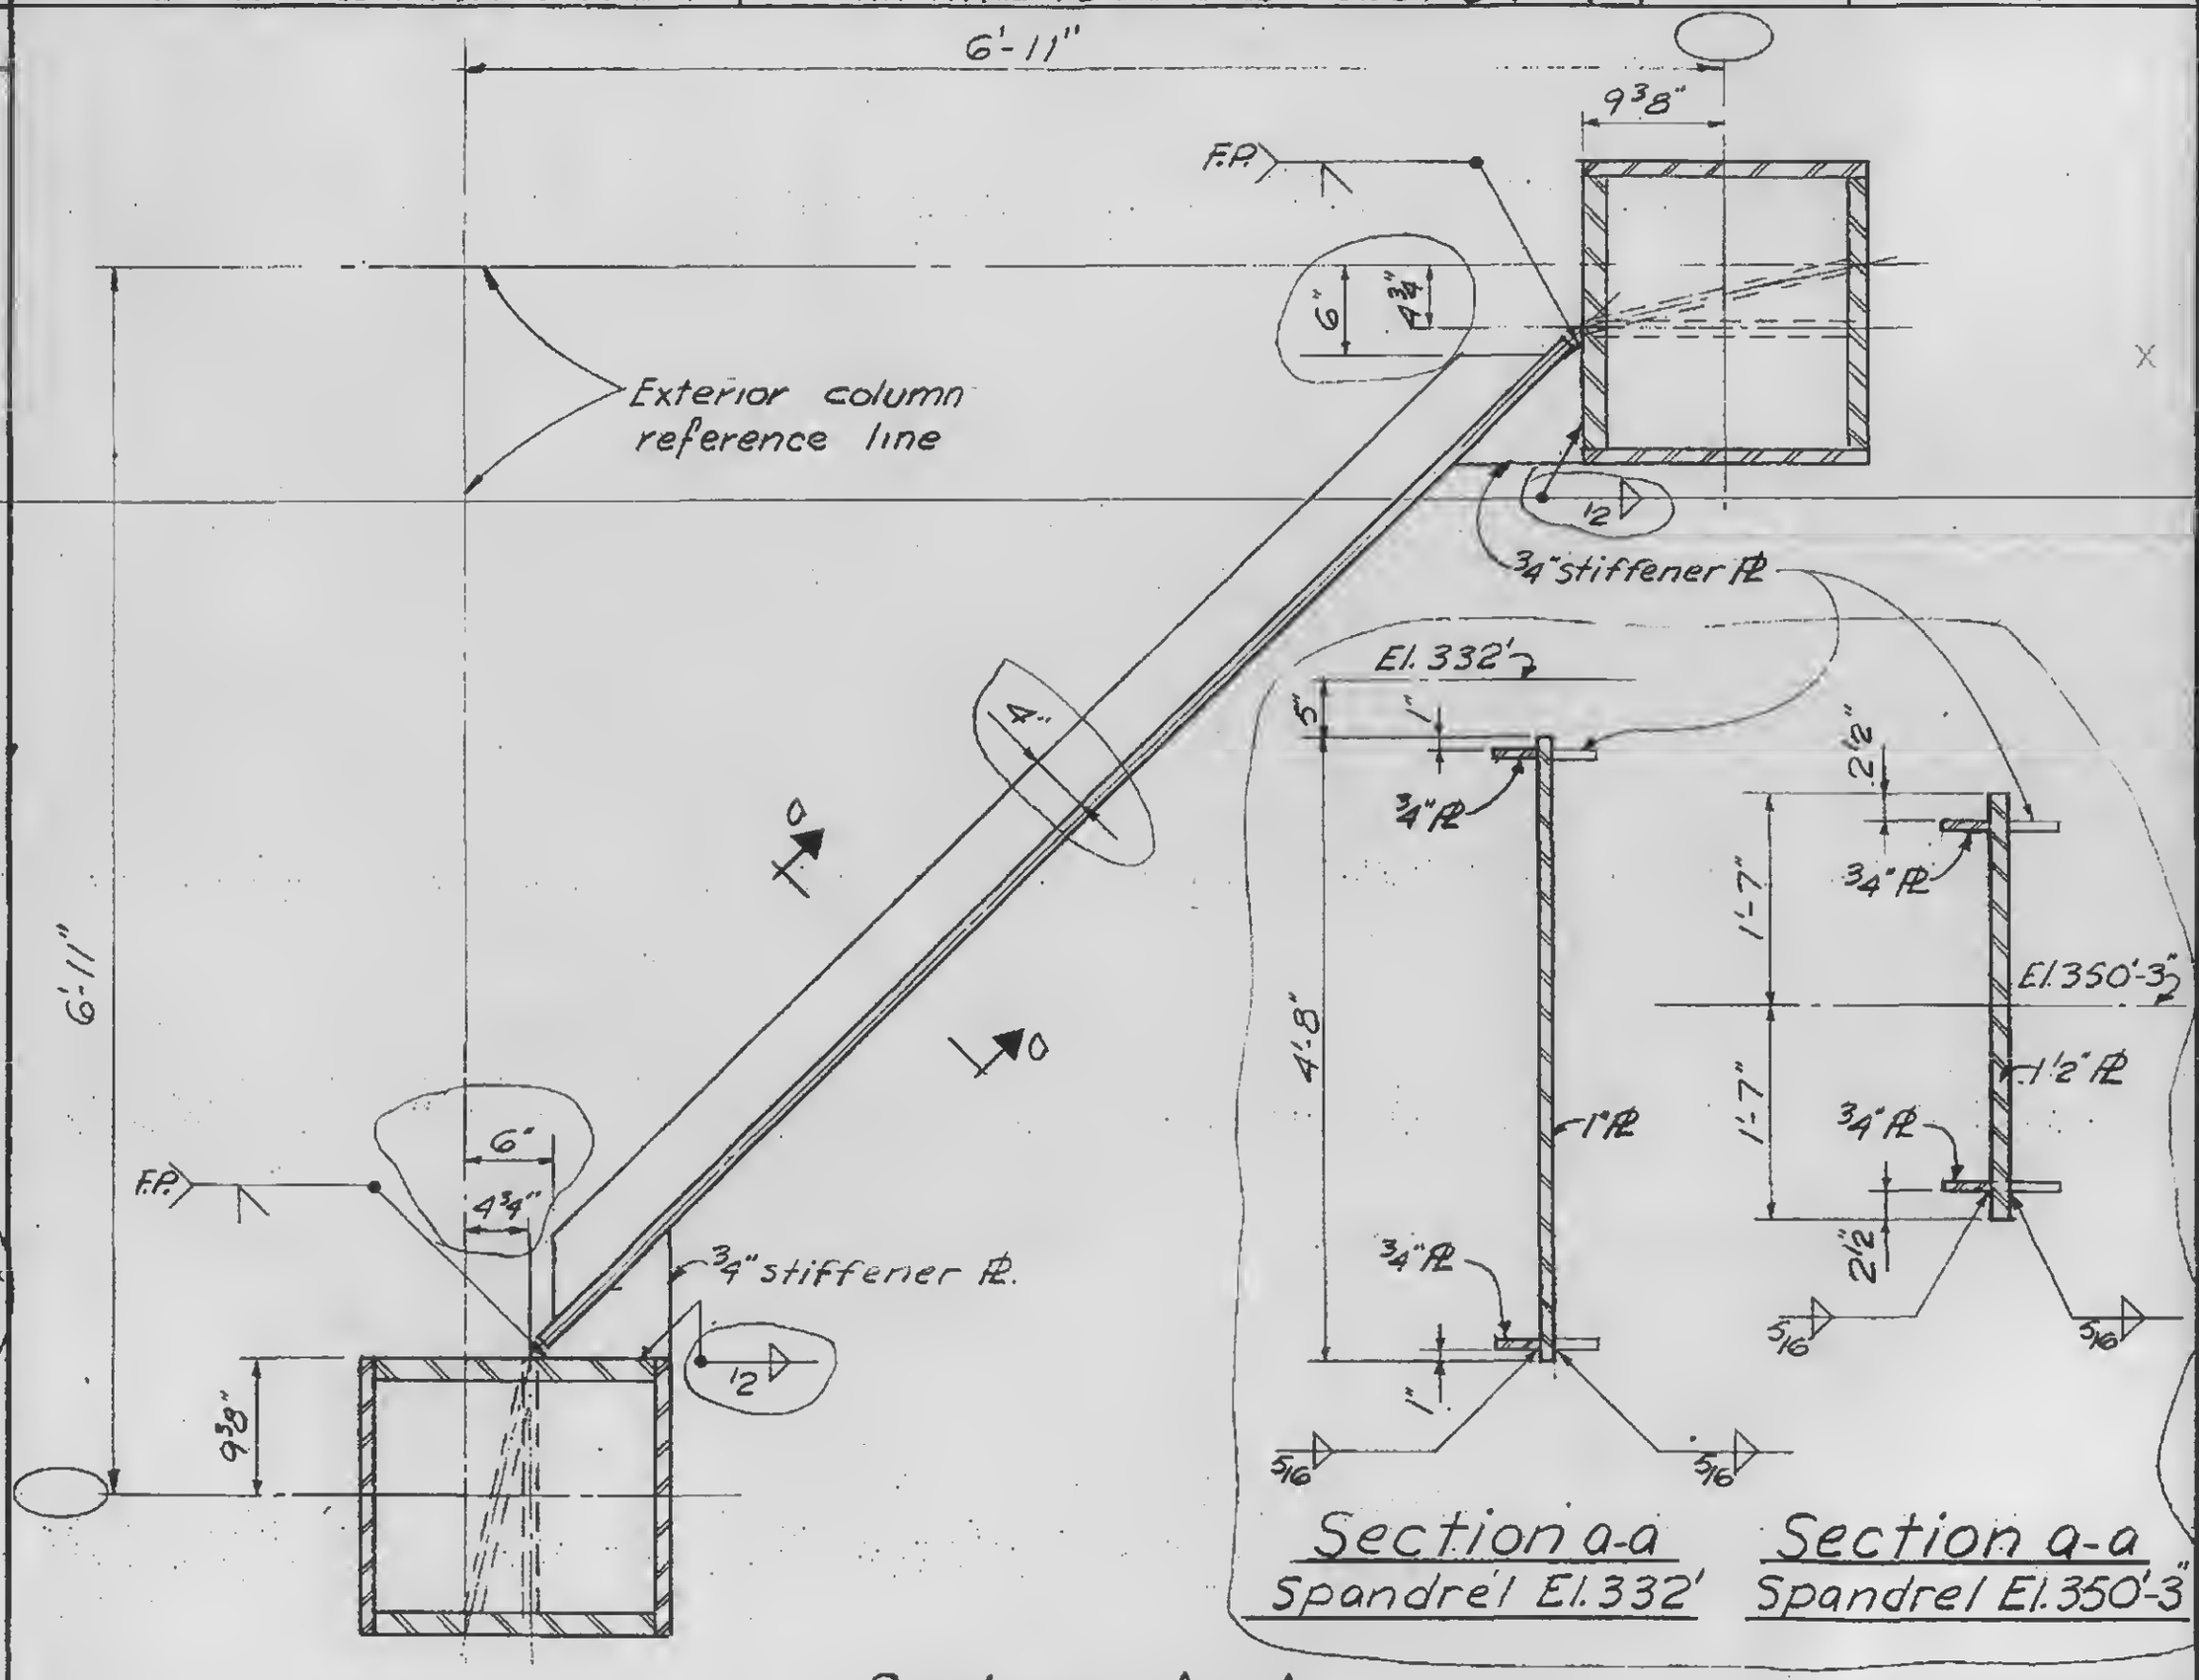

Section a-a
Spandrel El. 332'

Section a-a
Spandrel El. 350'-3"

Section A-A

LICENSED PROFESSIONAL ENGINEER
LESLIE E. ROBERTSON
No. 34360
UNIVERSITY OF THE STATE OF NEW YORK

1-A2-41