
WORTHINGTON, SKILLING, HELLE & JACKSON — Civil & Structural Engineers


PROJECT: THE WORLD TRADE CENTER | TITLE: EXTERIOR WALL TO El. 363'-SPANDREL TYPE C | DATE: 2-17-67

REVISIONS

3-15-67
5-8-67
1-10-68

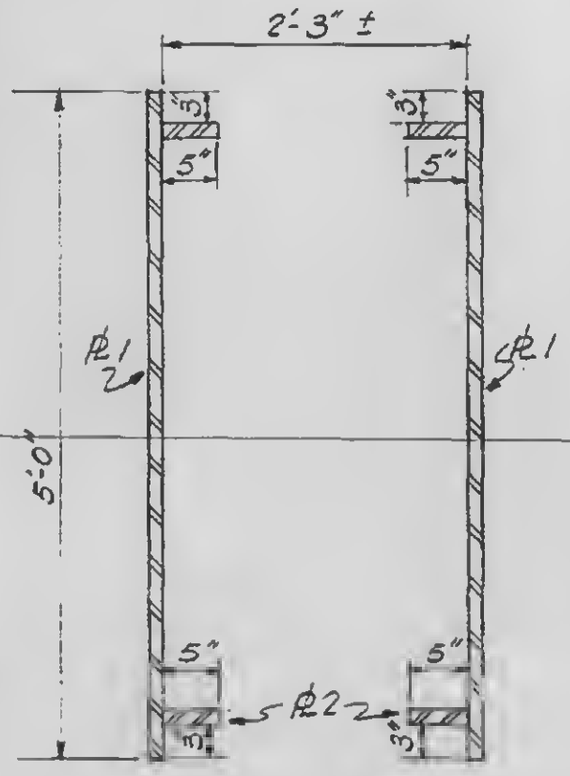


Section b-b

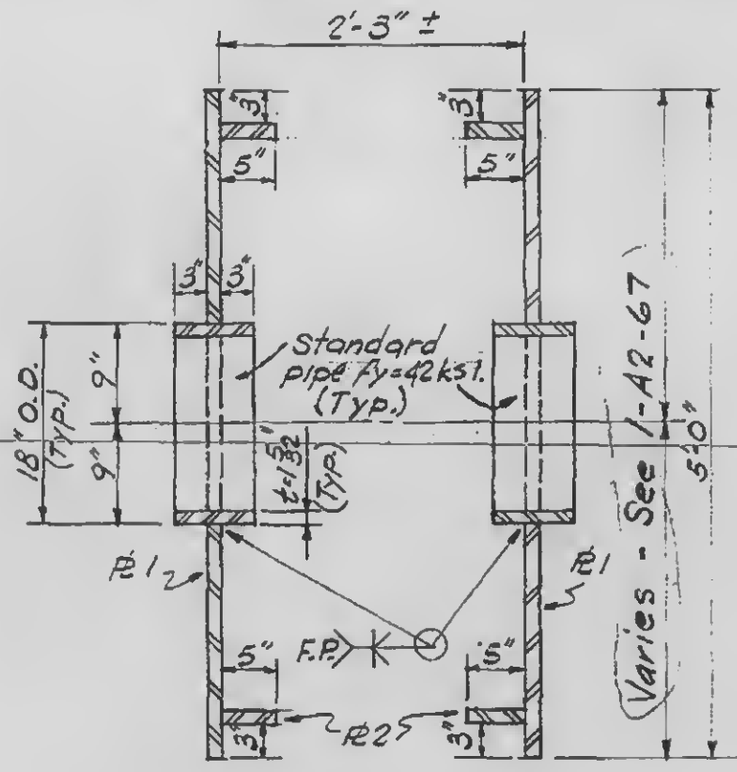

Section c-c

Spandrel Type	℄1	℄2
C41	1"	1 3/8"
C411	1"	1 3/8"
C412	1"	1 3/8"
C413	1"	1 3/8"
C414	1"	1 3/8"

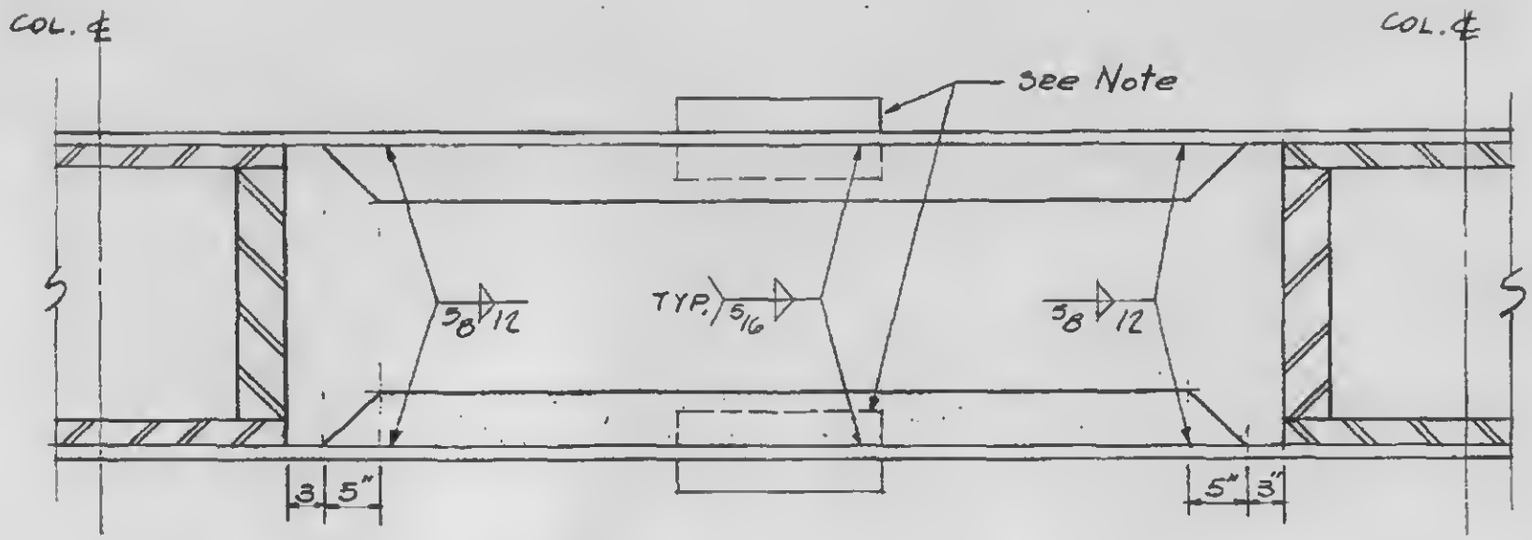

Typical Plan

Note:
Pipe exists for all spandrel types except C41. For exact location see sh. 1-A2-67

LICENSED PROFESSIONAL ENGINEER
LESLIE E. ROBERTSON
No. 34360
UNIVERSITY OF THE STATE OF NEW YORK

1-A2-46