
WORTHINGTON, SKILLING, HELLE & JACKSON — Civil & Structural Engineers


PROJECT THE WORLD TRADE CENTER | TITLE EXT. WALL TO EL. 363 - STRUT TYPE D | DATE 2-17-67

REVISIONS

3-15-67

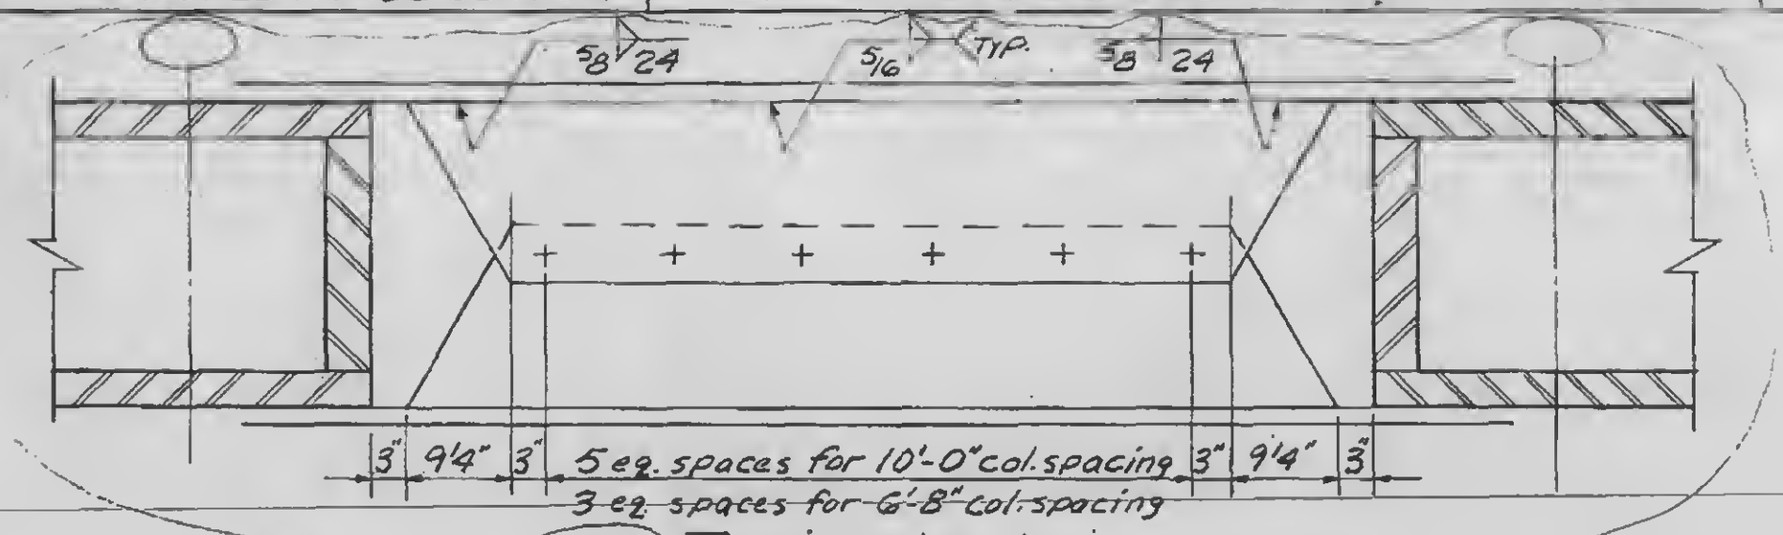

Typical plan

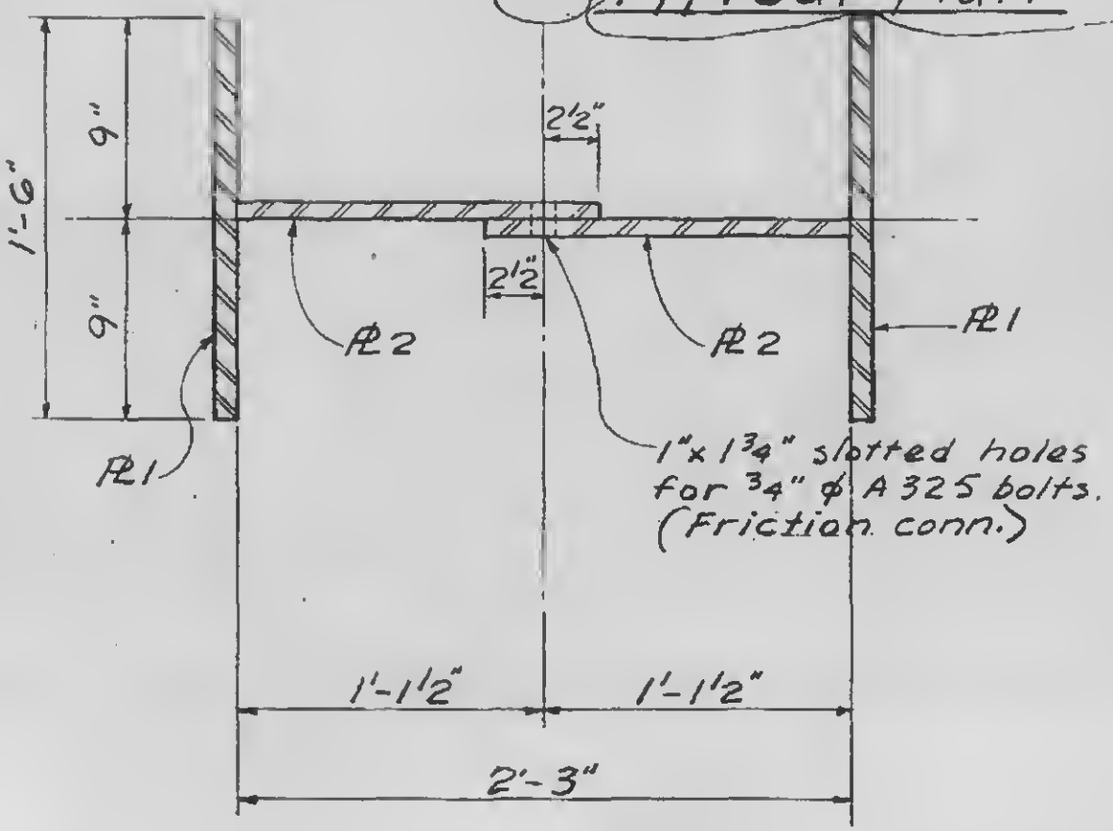

Strut type	PL 1	PL 2
D41	1½"	¾"

Section b-b

STRUT TYPE D41

1-A2-48

LICENSED PROFESSIONAL ENGINEER
LESLIE E. ROBERTSON
No. 34360
UNIVERSITY OF THE STATE OF NEW YORK