
WORTHINGTON, SKILLING, HELLE & JACKSON — Civil & Structural Engineers

PROJECT: THE WORLD TRADE CENTER | TITLE: EXT. WALL TO ELEV. 363 - STRUT TYPE E | DATE: 2-17-67


REVISIONS

3-15-67

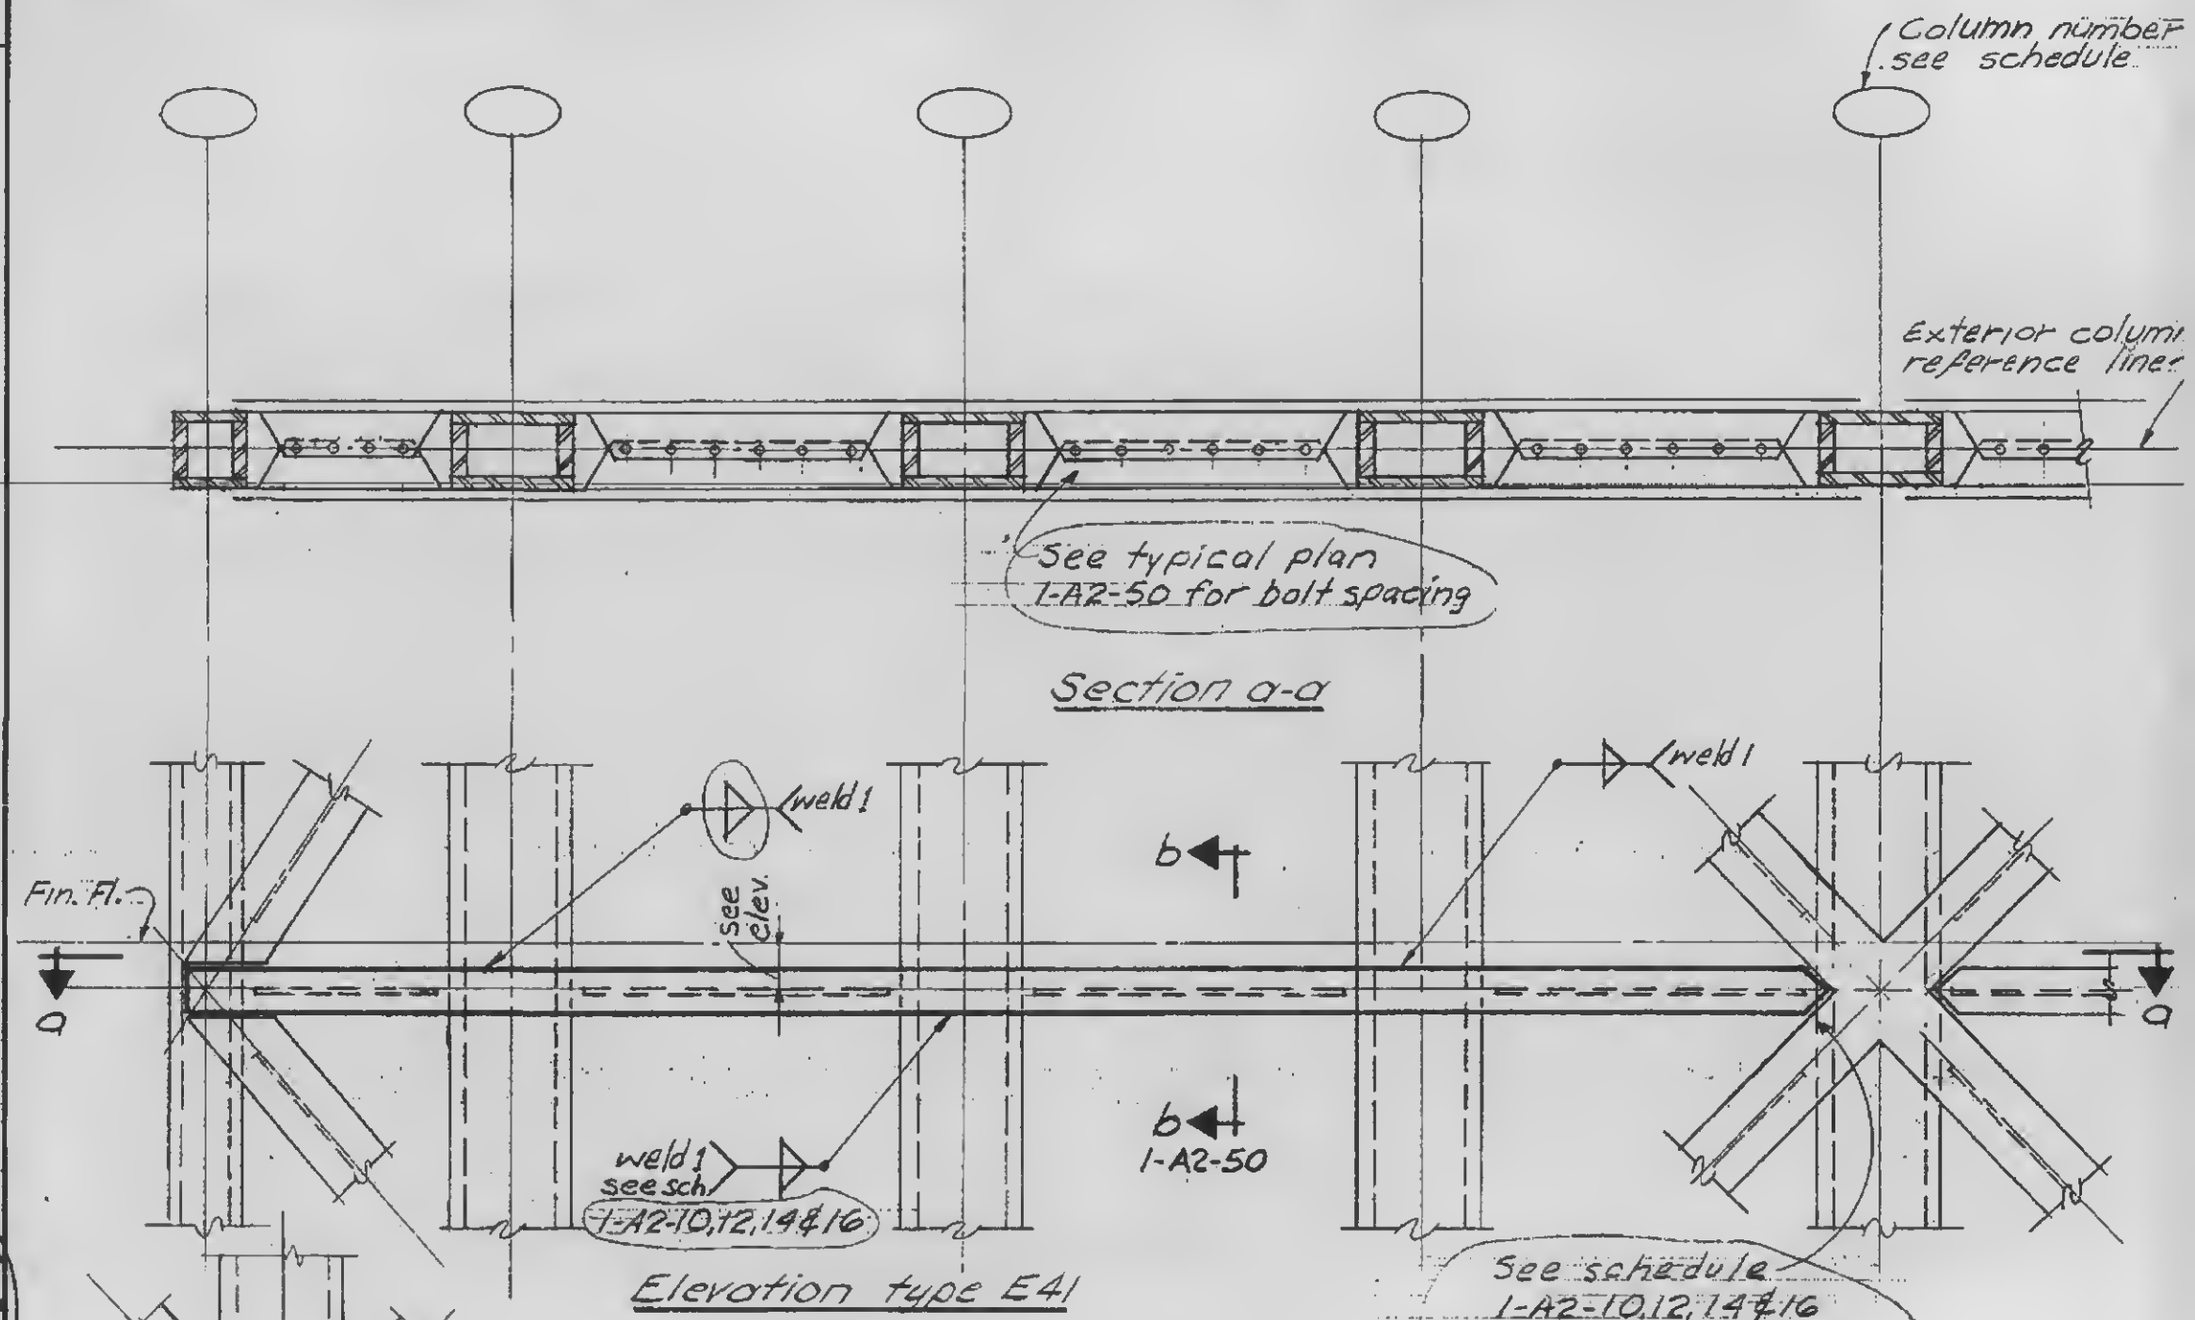

Elevation type E41

Balance of type E42 same as type E41.

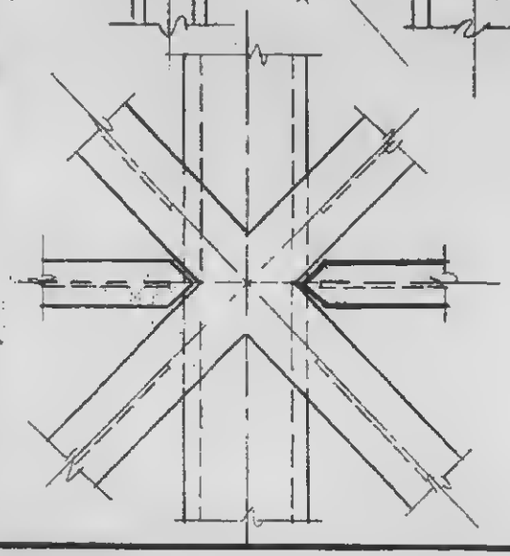

Part elevation type E42

LICENSED PROFESSIONAL ENGINEER — LESLIE E. ROBERTSON — No. 34360 — UNIVERSITY OF THE STATE OF NEW YORK

STRUT TYPE E41 & E42

1-A2-49