
WORTHINGTON, SKILLING, HELLE & JACKSON — Civil & Structural Engineers

PROJECT: WORLD TRADE CENTER | TITLE: EXT WALL TO ELEV. 363 - STRUT TYPE E | DATE: 2-17-67


REVISIONS

3-15-67

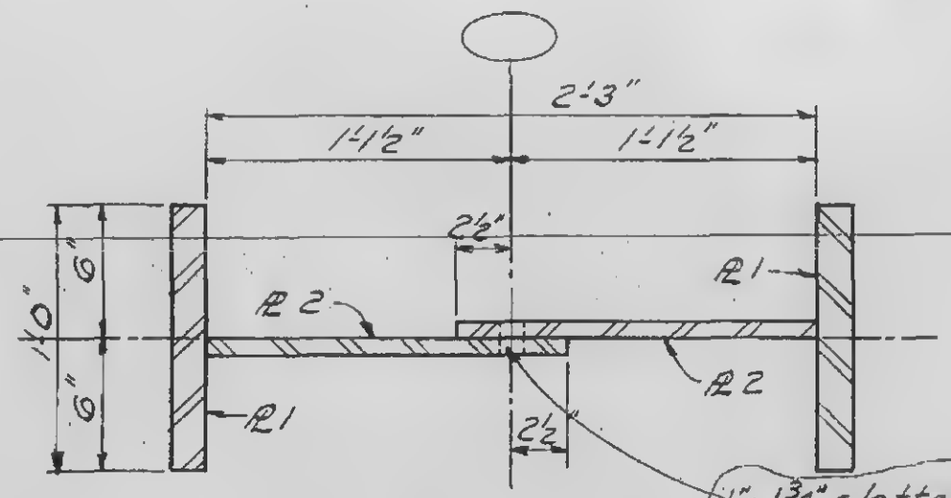

Section b-b

Strut type	R1	R2
E41	1½	¾
E42	1½	¾

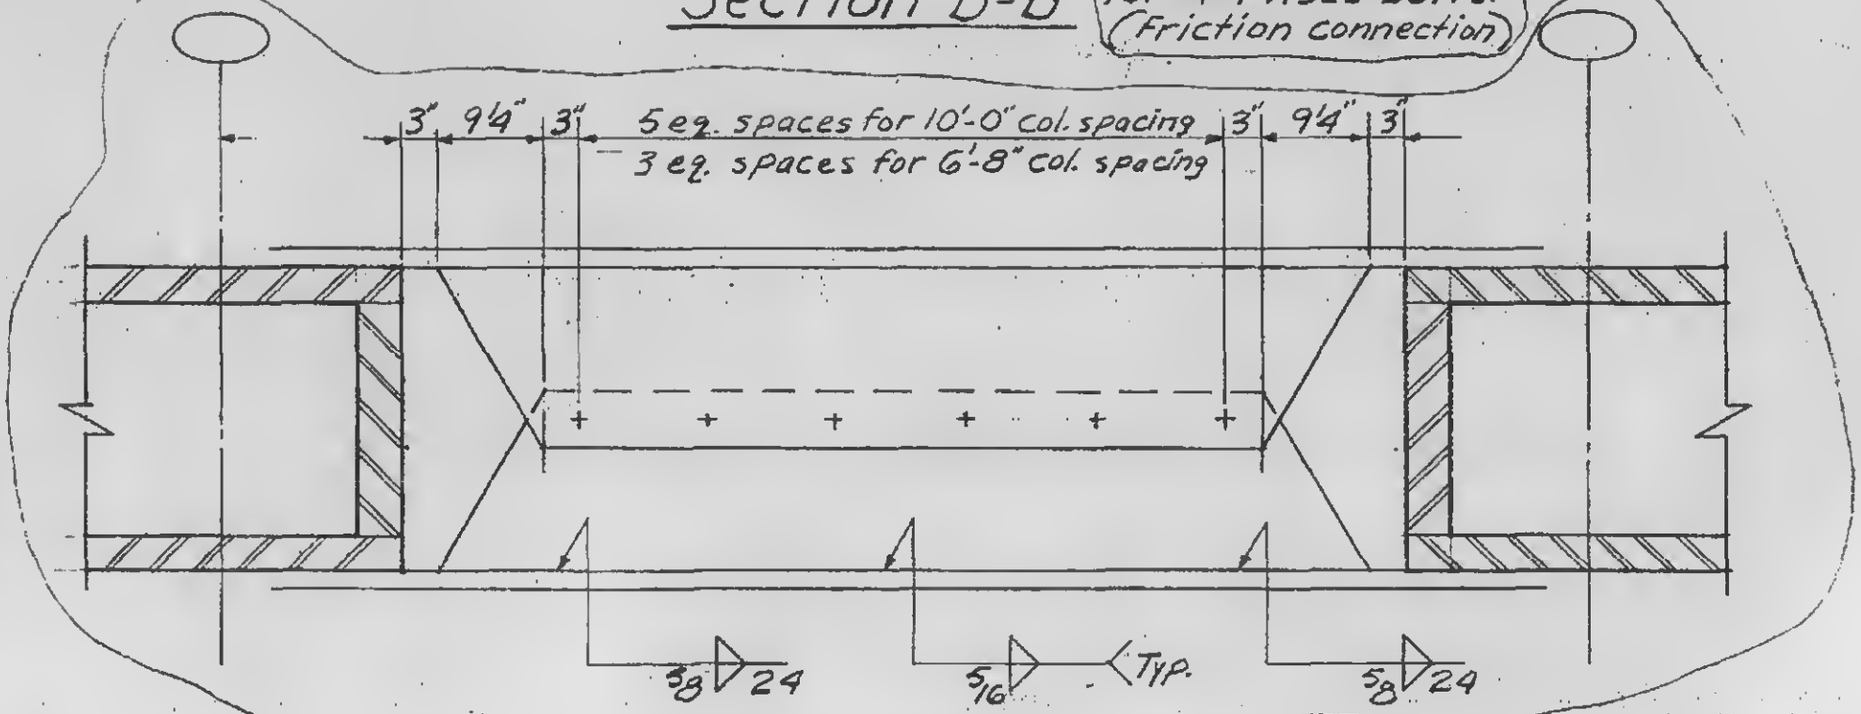

Typical plan

STRUT TYPE E41 & E42

LICENSED PROFESSIONAL ENGINEER
LESLIE E. ROBERTSON
No. 34360
UNIVERSITY OF THE STATE OF NEW YORK

1-A2-50