
WORTHINGTON, SKILLING, HELLE & JACKSON Civil & Structural Engineers

PROJECT THE WORLD TRADE CENTER | TITLE EXT. WALL TO EL. 363'- STRUT TYPE F | DATE 2-17-67

REVISIONS

3-15-67

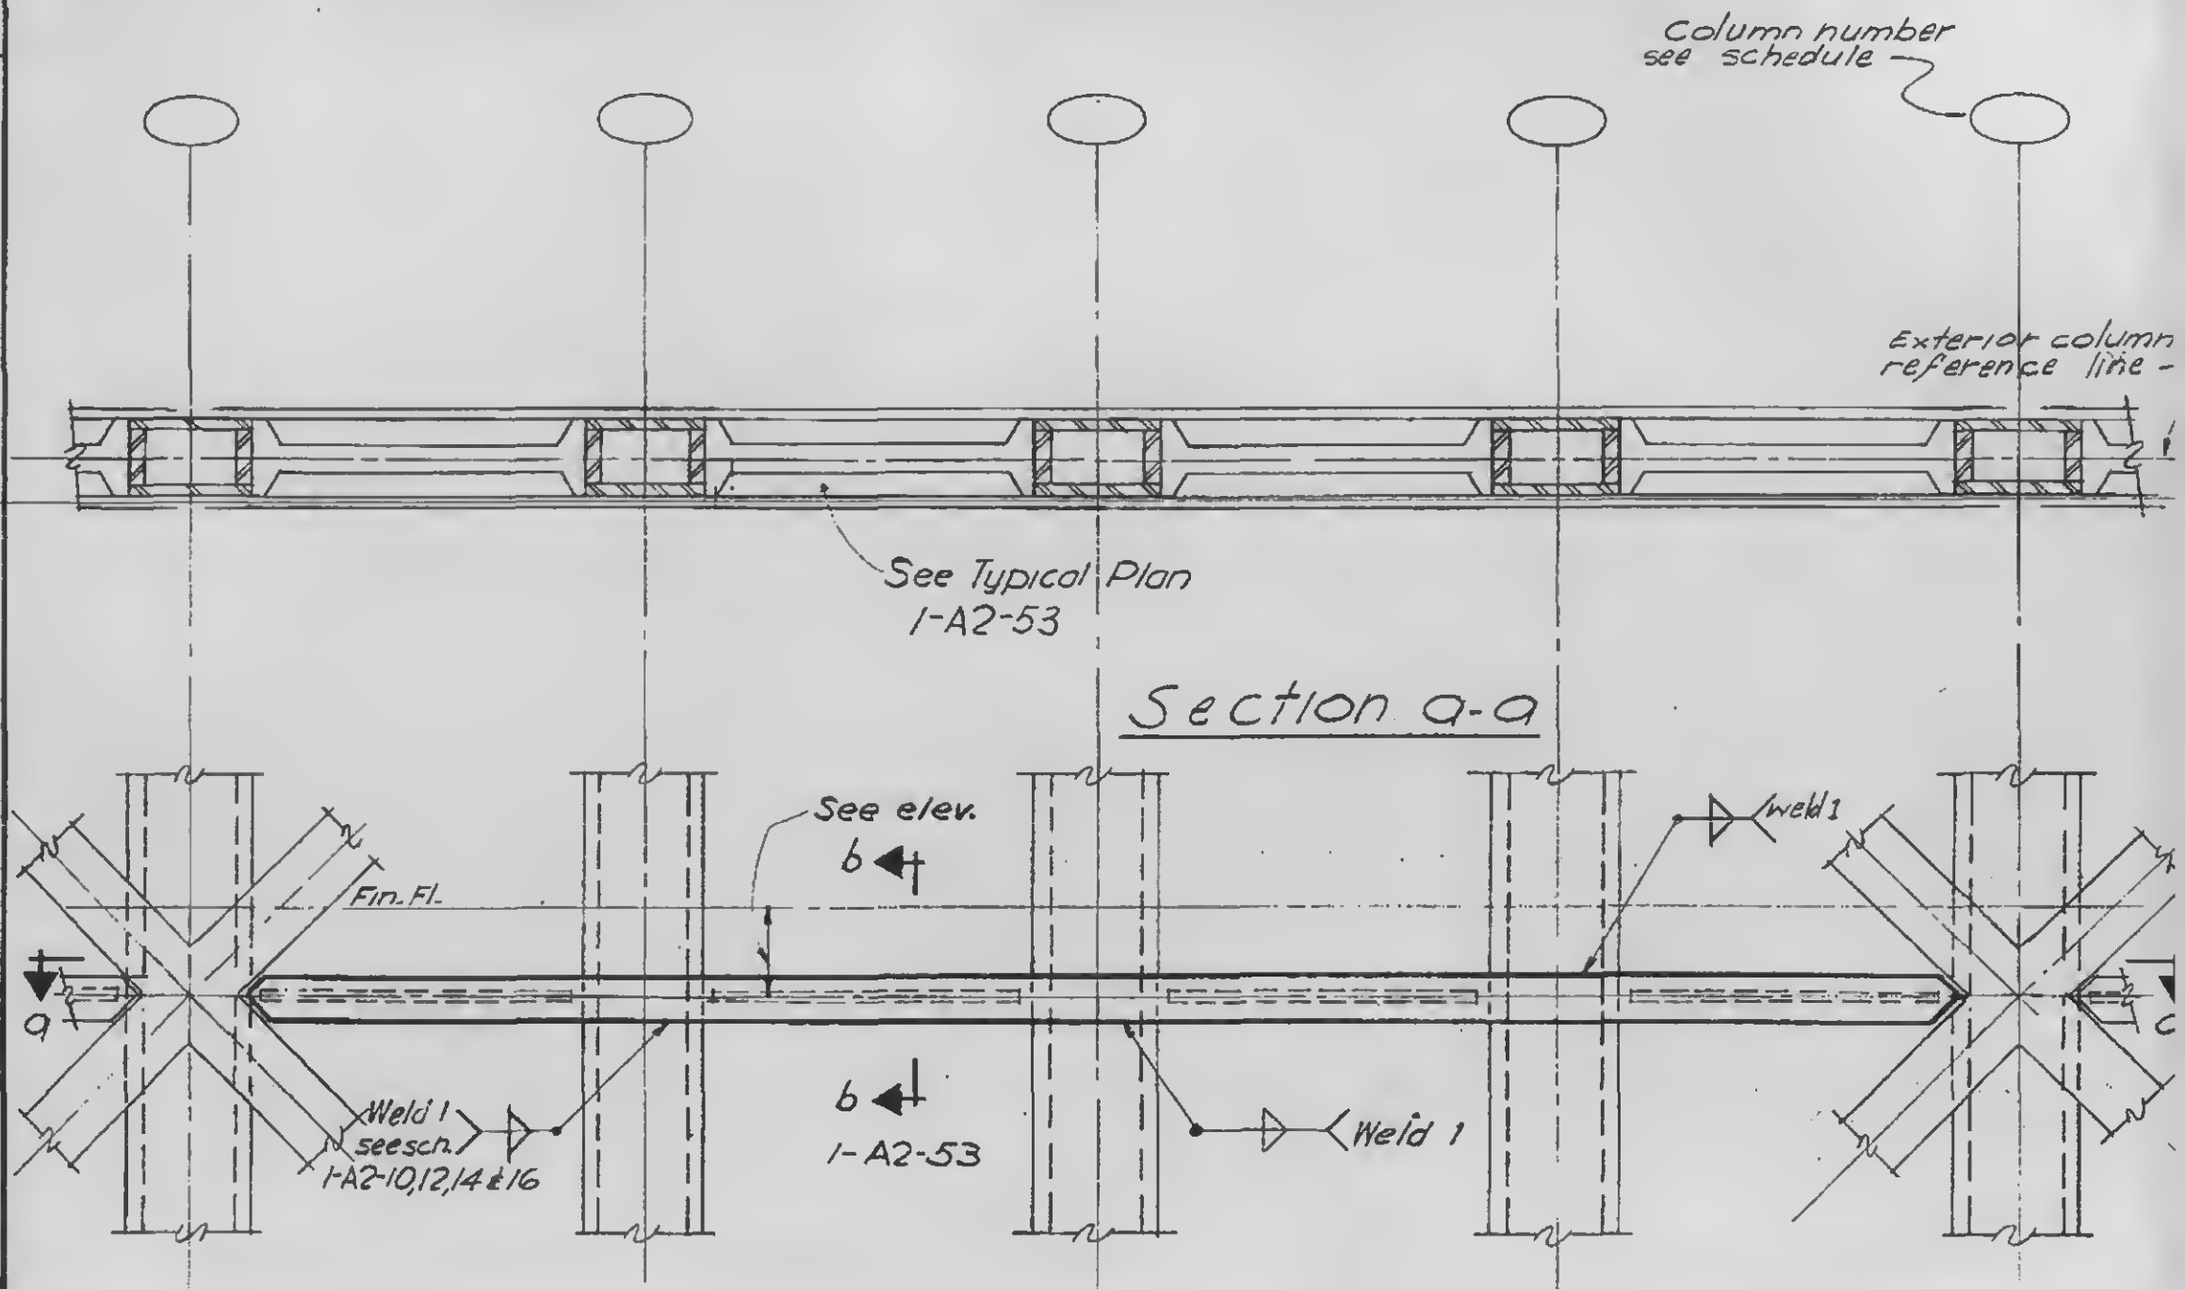

Section a-a

Elevation

STRUT TYPE F4I

LICENSED PROFESSIONAL ENGINEER
LESLIE E. ROBERTSON
No. 34360
UNIVERSITY OF THE STATE OF NEW YORK

1-A2-52