
WORTHINGTON, SKILLING, HELLE & JACKSON — Civil & Structural Engineers

PROJECT: THE WORLD TRADE CENTER | TITLE: EXT. WALL TO EL. 363'- STRUT TYPE F | DATE: 2-17-67


REVISIONS

3-15-67

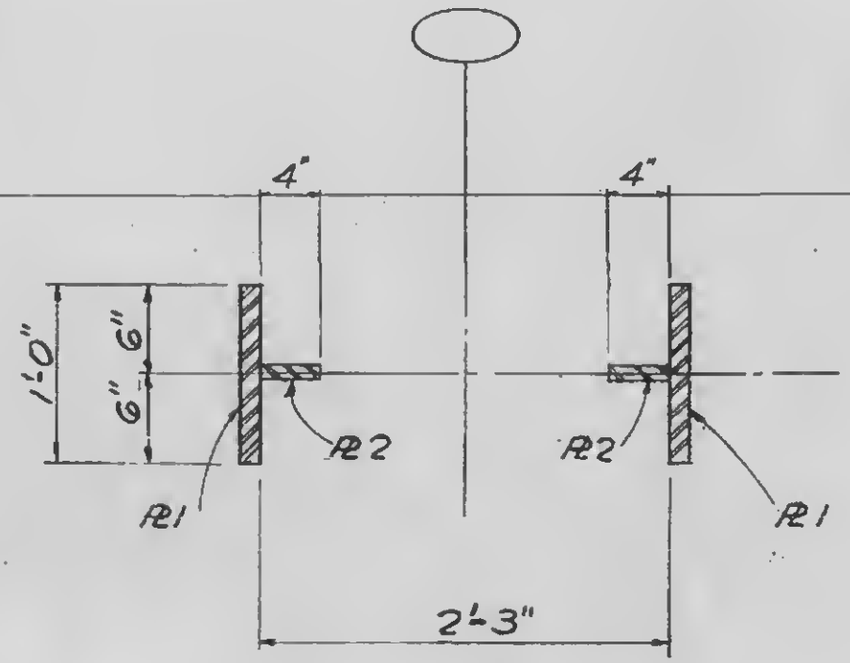

Section b-b

Strut Type	R1	R2
F21	1¼"	¾"
F22	1¼"	¾"
F41	1¼"	¾"

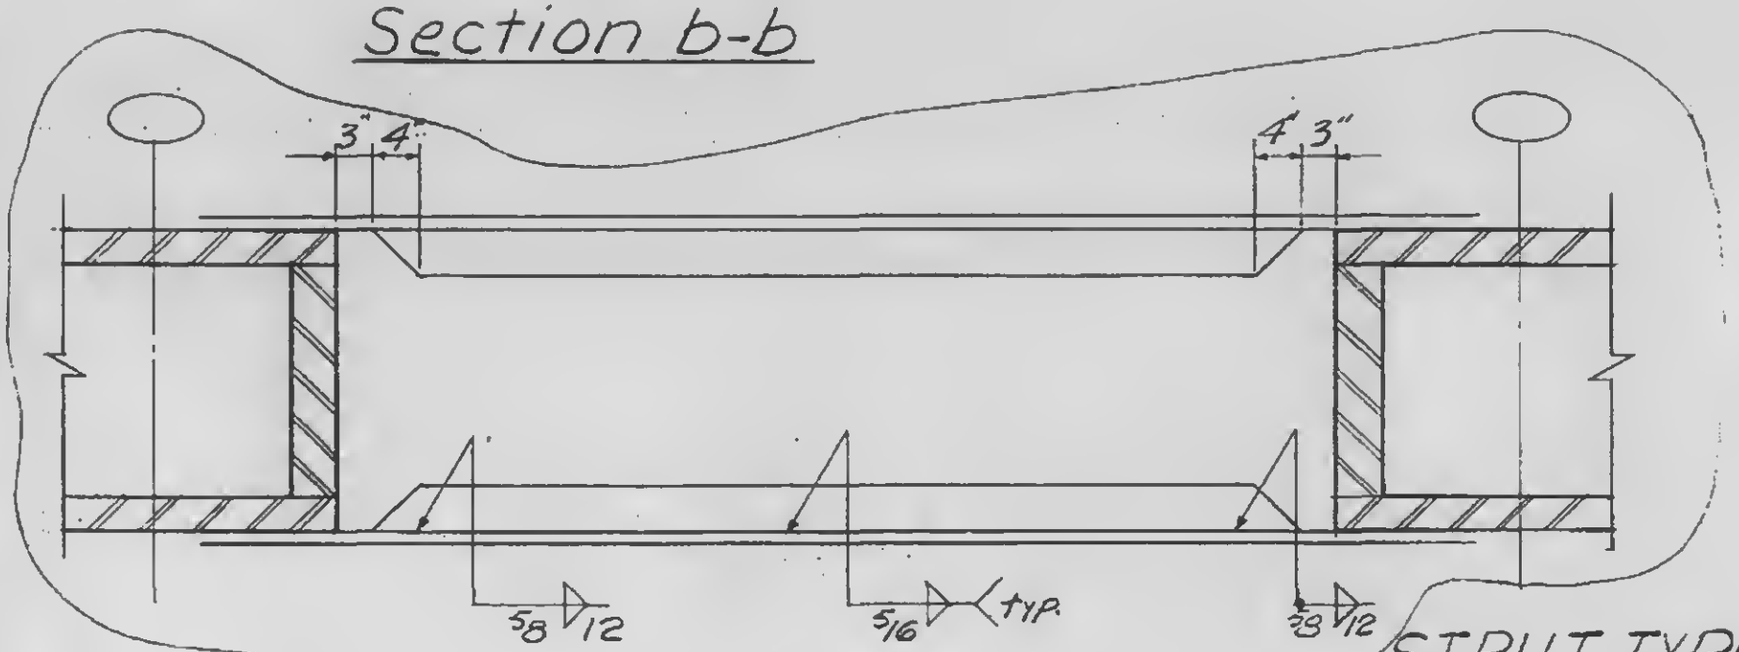

Typical plan

STRUT TYPE-F21, F22 & F41

1-A2-53

LICENSED PROFESSIONAL ENGINEER
LESLIE E. ROBERTSON
No. 34360
UNIVERSITY OF THE STATE OF NEW YORK