
WORTHINGTON, SKILLING, HELLE & JACKSON — Civil & Structural Engineers

PROJECT THE WORLD TRADE CENTER | TITLE EXT. WALL TO EL. 363 STRUT TYPE H | DATE 2-17-67


REVISIONS

3-15-67

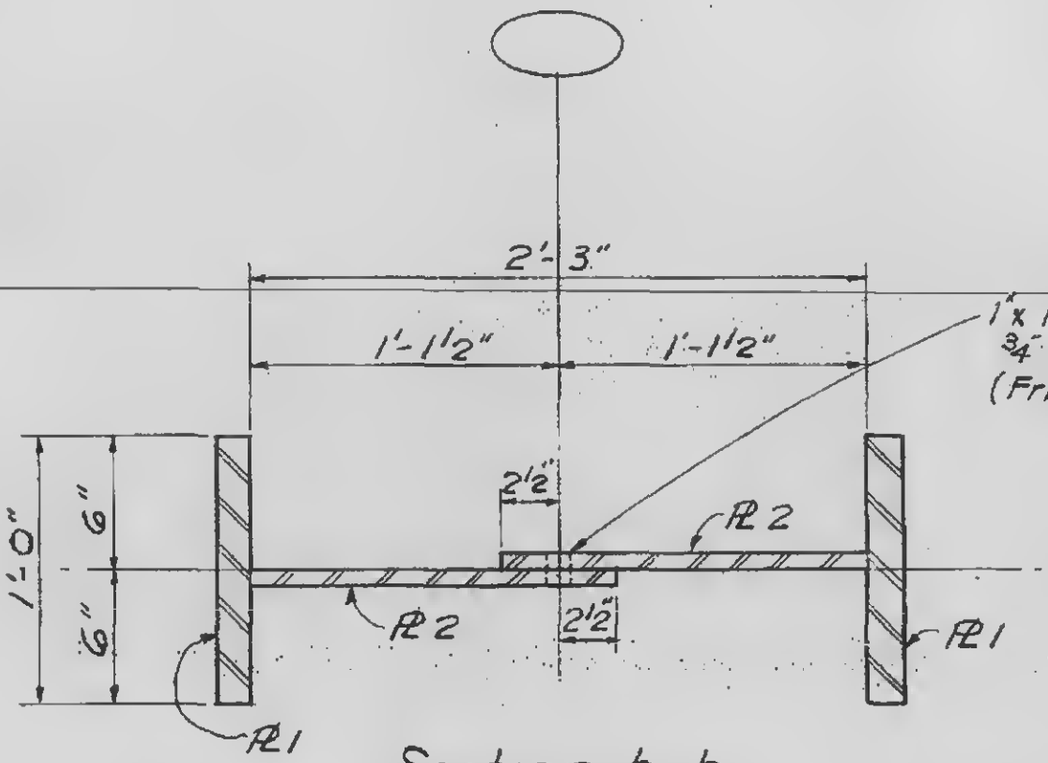

Strut type	R1	R2
H41	1 1/2"	3/4"

Section b-b

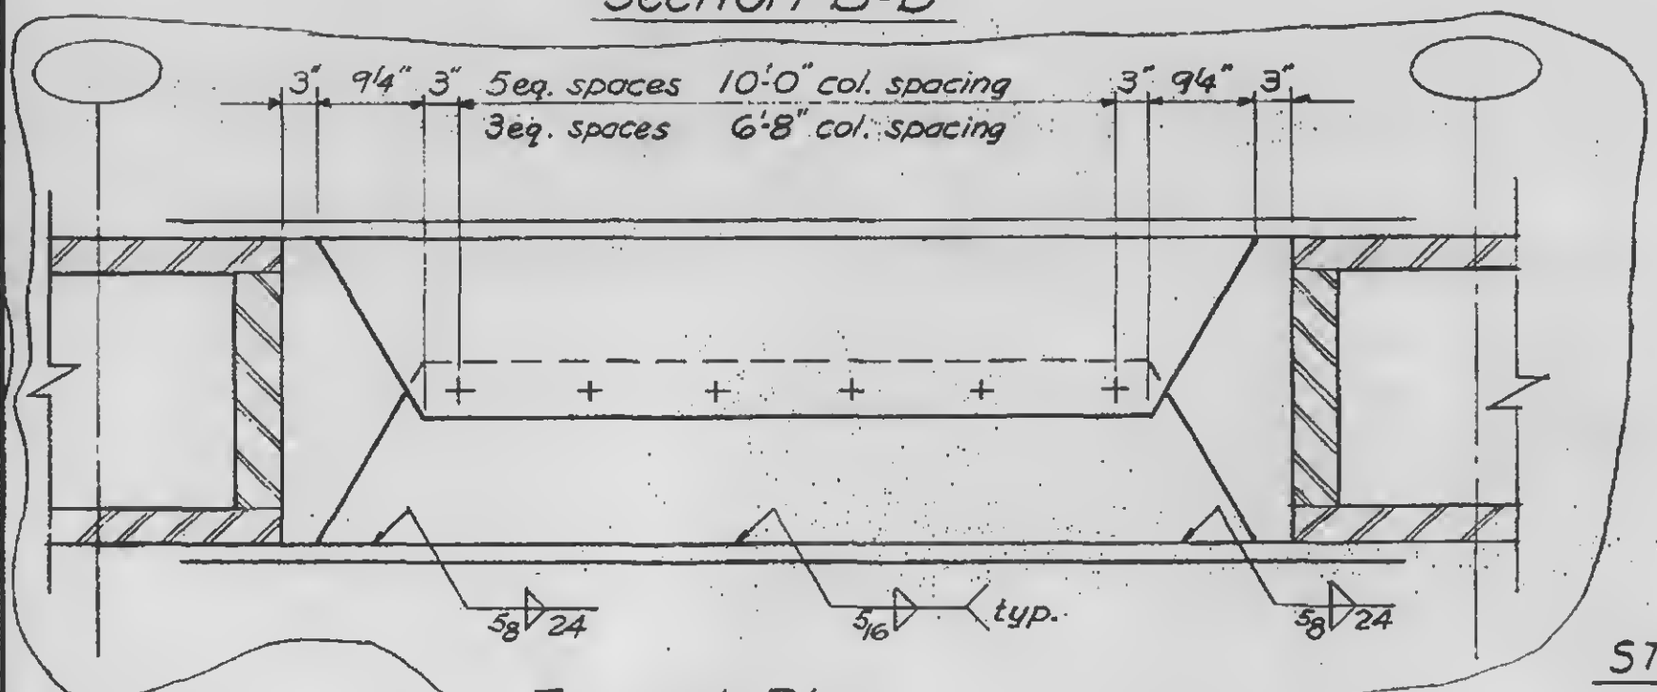

Typical Plan

STRUT TYPE H41

1-A2-55

LICENSED PROFESSIONAL ENGINEER
LESLIE E. ROBERTSON
No. 34360
UNIVERSITY OF THE STATE OF NEW YORK