
WORTHINGTON, SKILLING, HELLE & JACKSON — Civil & Structural Engineers


PROJECT: THE WORLD TRADE CENTER | TITLE: EXT. WALL TO EL. 363' - BRACING TYPE G | DATE: 2-17-67

REVISIONS


3-15-67
4-24-67

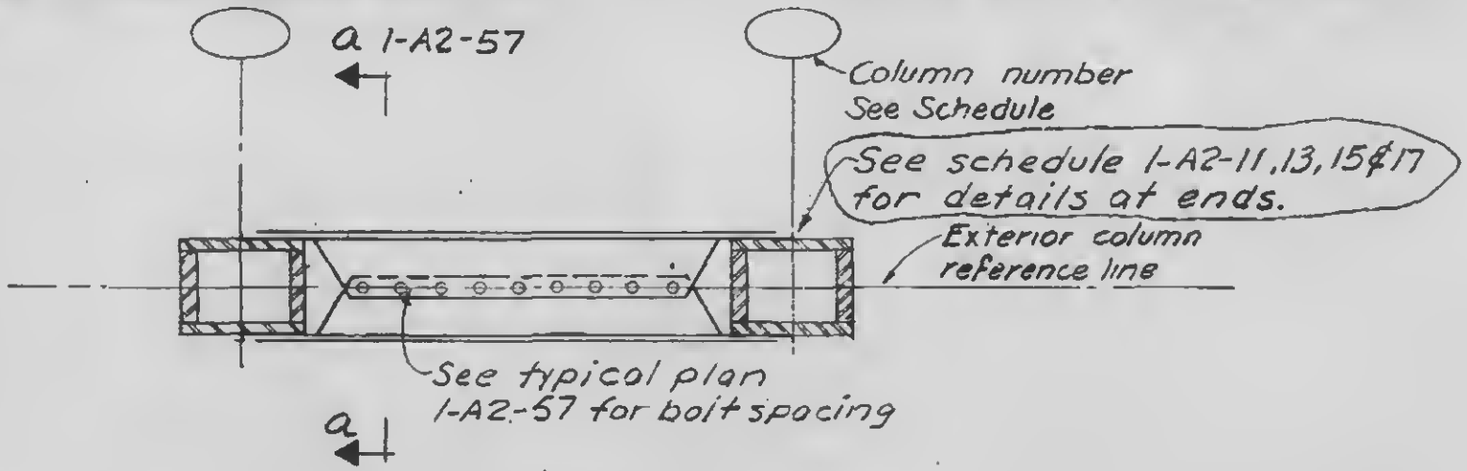

BRACING TYPE G 11

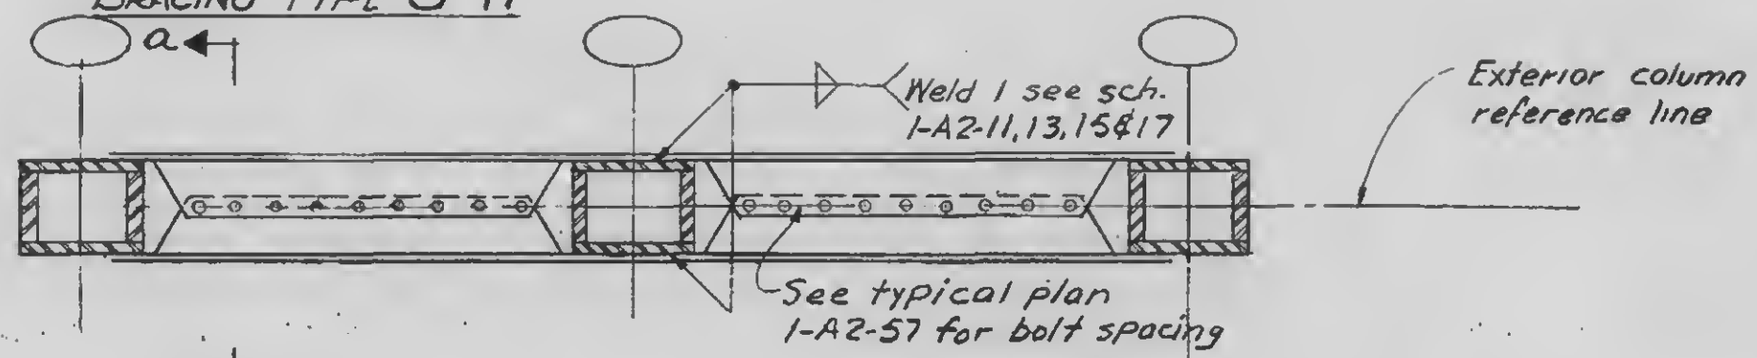

BRACING TYPE G 21, G 22, G23

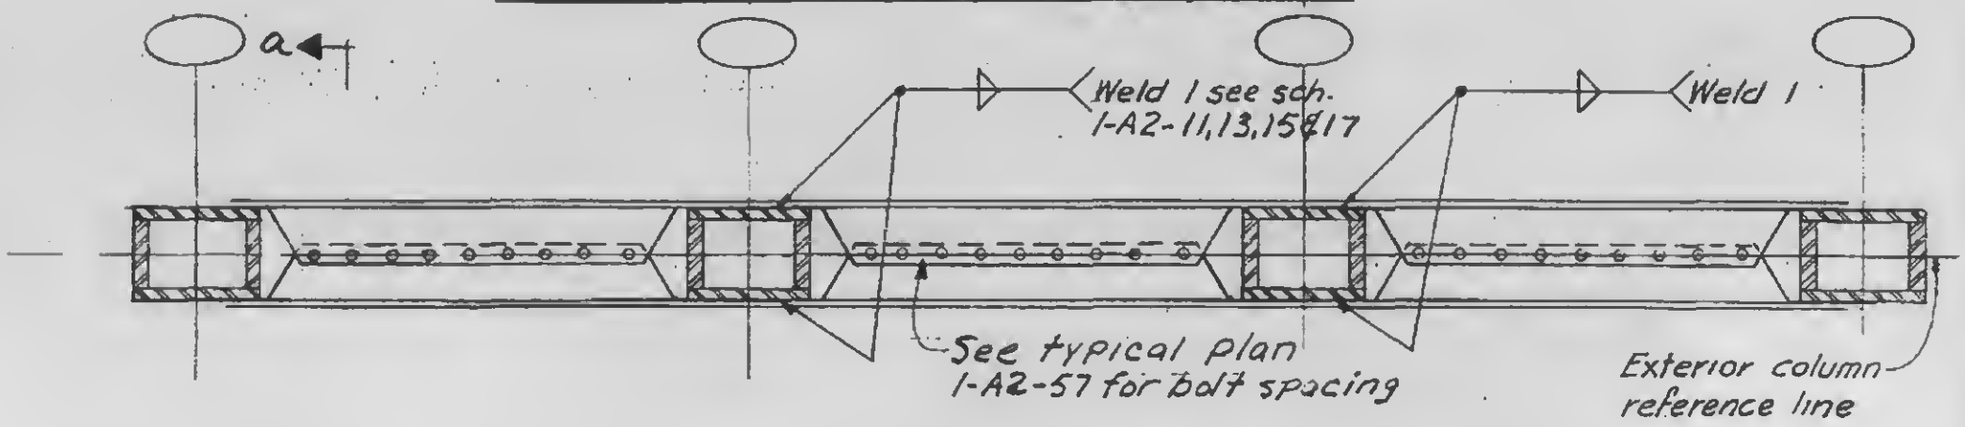

BRACING TYPE G 31, G32, G33

LICENSED PROFESSIONAL ENGINEER
LESLIE E. ROBERTSON
No. 34360
UNIVERSITY OF THE STATE OF NEW YORK