
WORTHINGTON, SKILLING, HELLE & JACKSON — Civil & Structural Engineers

PROJECT: THE WORLD TRADE CENTER | TITLE: EXT. WALL TO EL. 363' - BRACING TYPE G | DATE: 2-17-67


REVISIONS

3-15-67

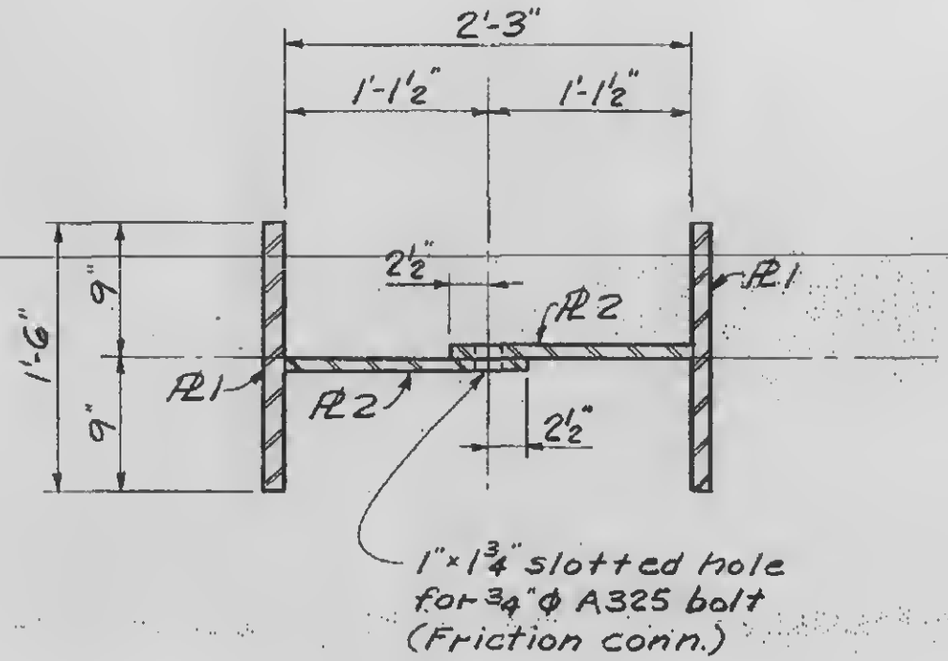

BRACING TYPE	PL 1	PL 2
G-11	1¼"	¾"
G 21	1¼"	¾"
G 22	1⅜"	¾"
G 23	1½"	¾"
G 31	1¼"	¾"
G 32	1⅜"	¾"
G 33	1½"	¾"

Section a-a

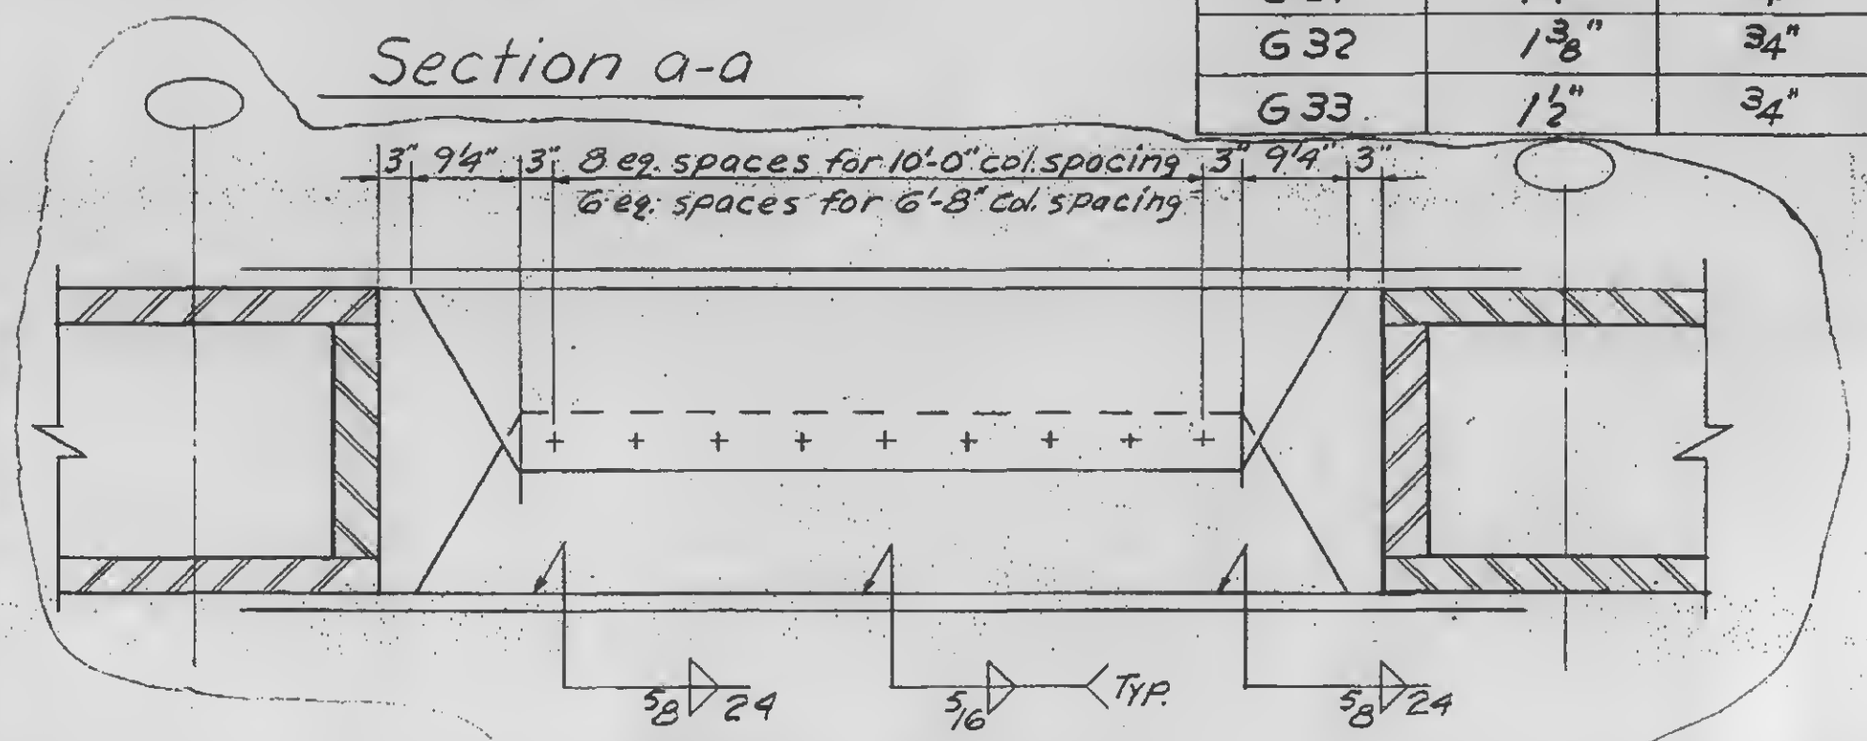

Typical plan

LICENSED PROFESSIONAL ENGINEER
LESLIE E. ROBERTSON
No. 34360
UNIVERSITY OF THE STATE OF NEW YORK

1-A2-57