
WORTHINGTON, SKILLING, HELLE & JACKSON — Civil & Structural Engineers

PROJECT: THE WORLD TRADE CENTER | TITLE: EXTERIOR WALL TO EL. 363'- SPANDREL TYPE C | DATE: 5-8-61

REVISIONS

1-10-68

Note (1)
a) Use weld 1 (see sch. 1-A2-10,12, 14,16) when weld 1 ≤ 15/16"
b) Use 15/16" when weld 1 > 15/16"

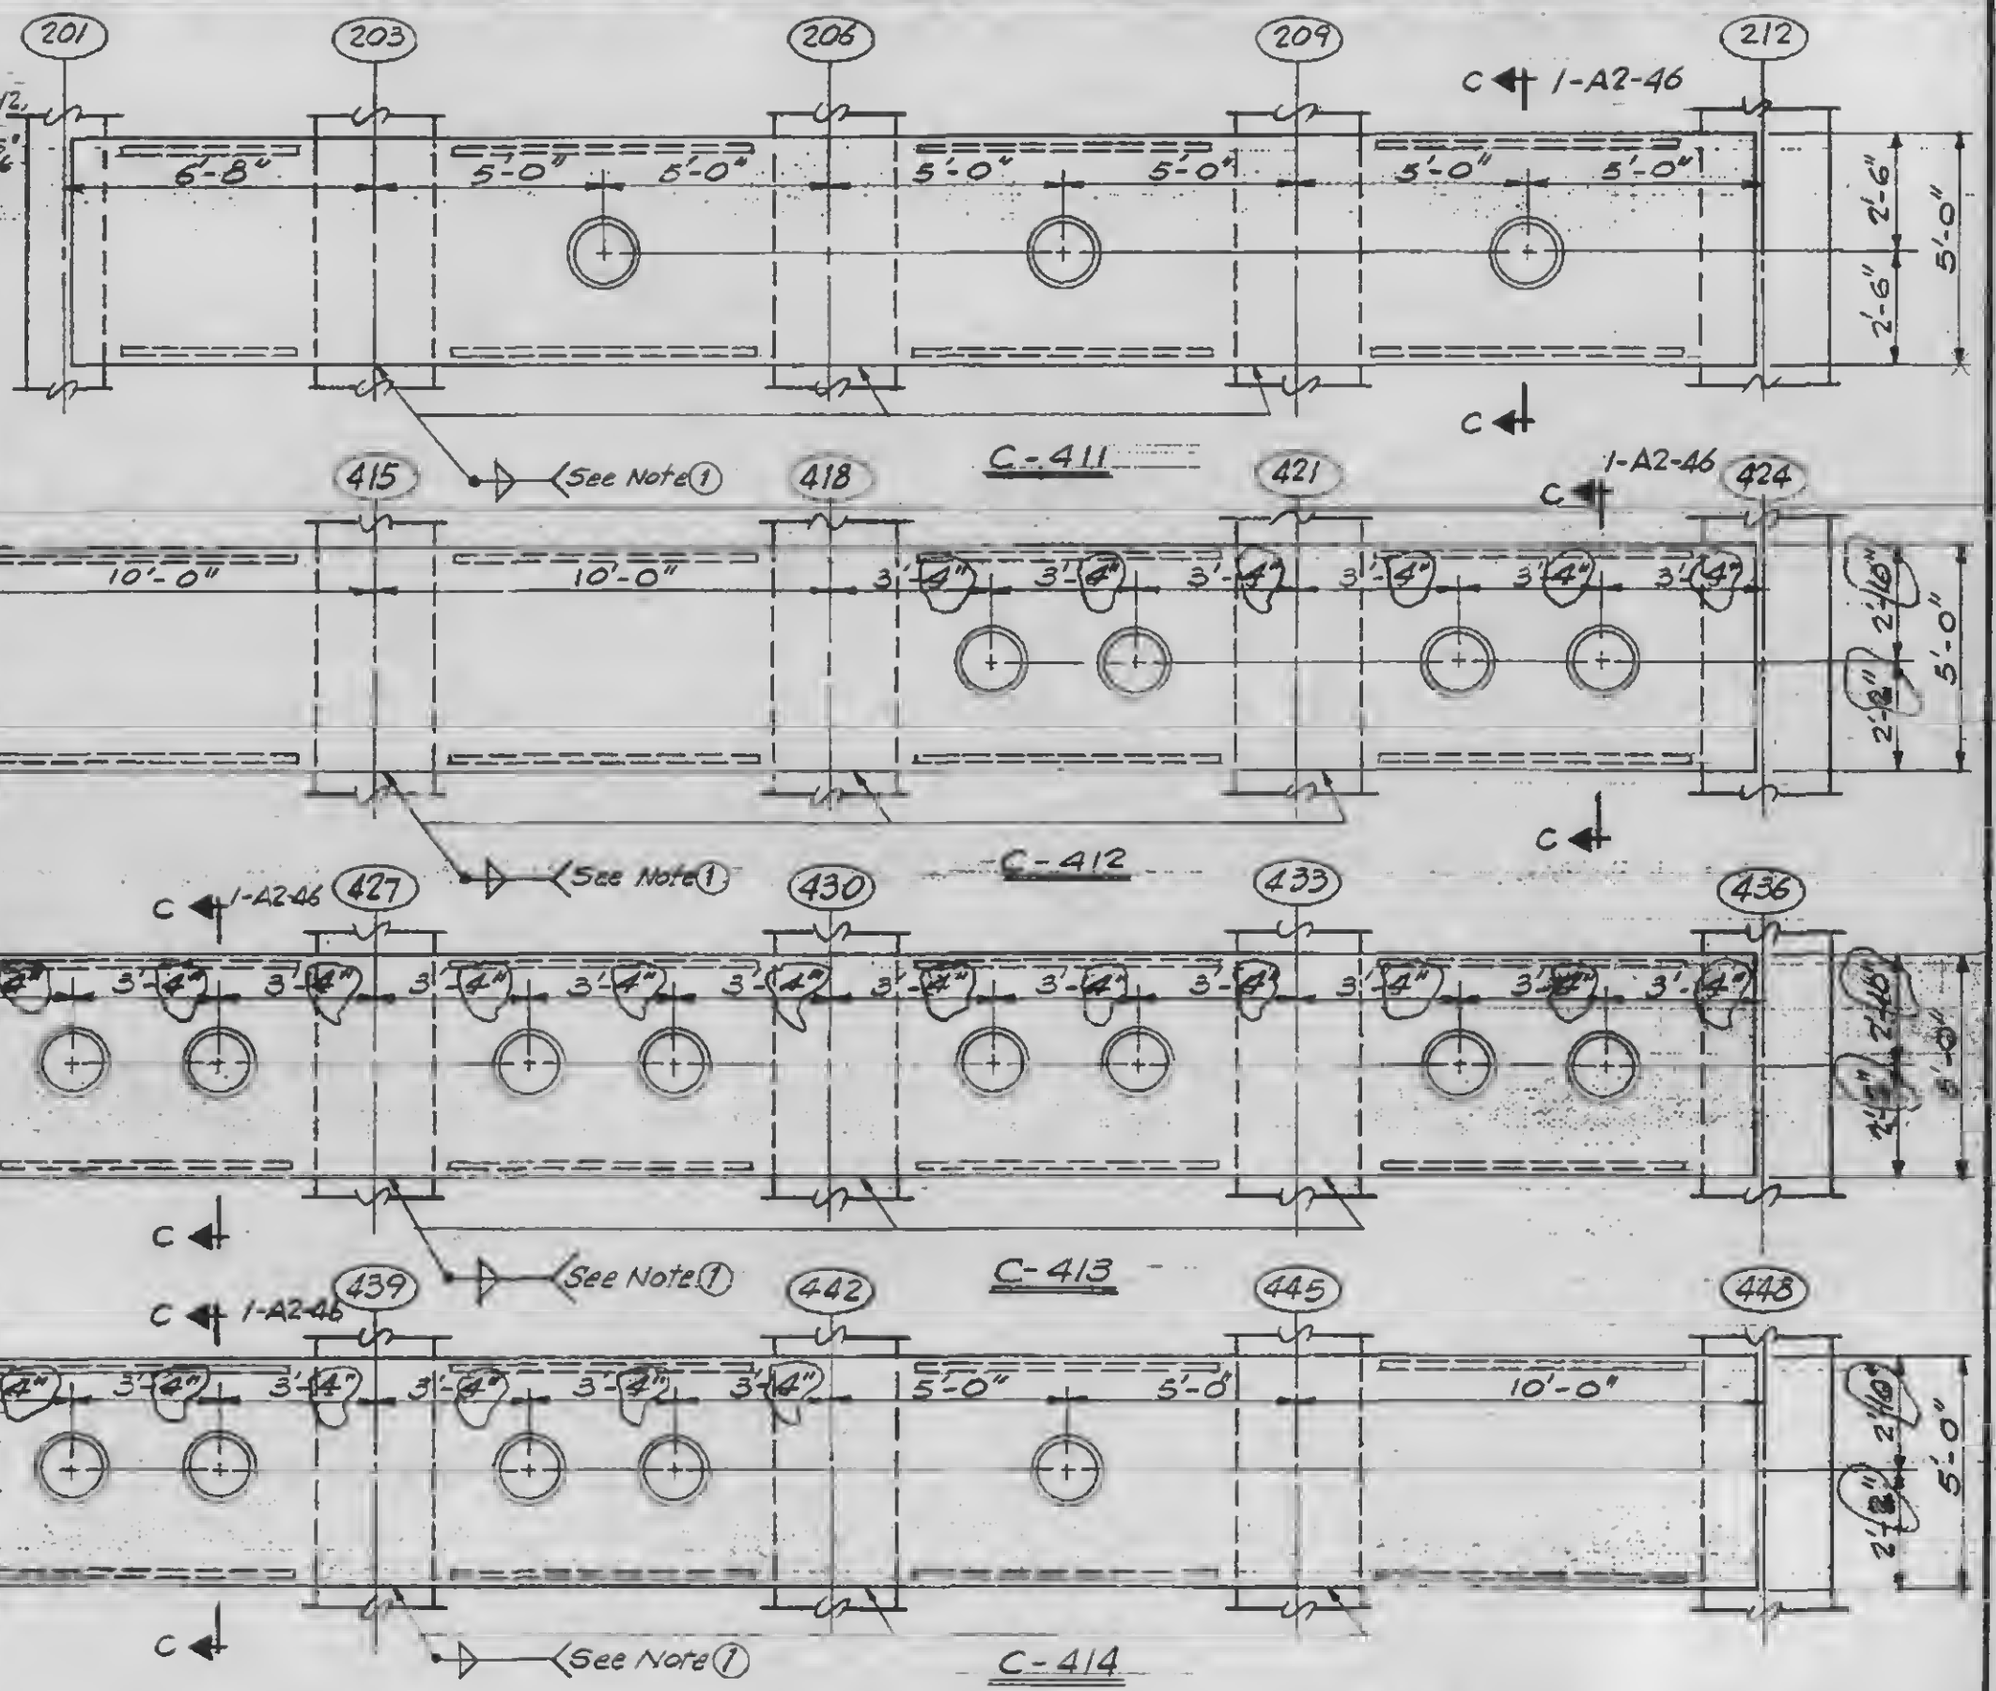

Elevations for Spandrel Types C411, C412, C413, & C414

1-A2-67

LICENSED PROFESSIONAL ENGINEER
LESLIE E. ROBERTSON
No. 34360
STATE OF THE STATE OF NEW YORK