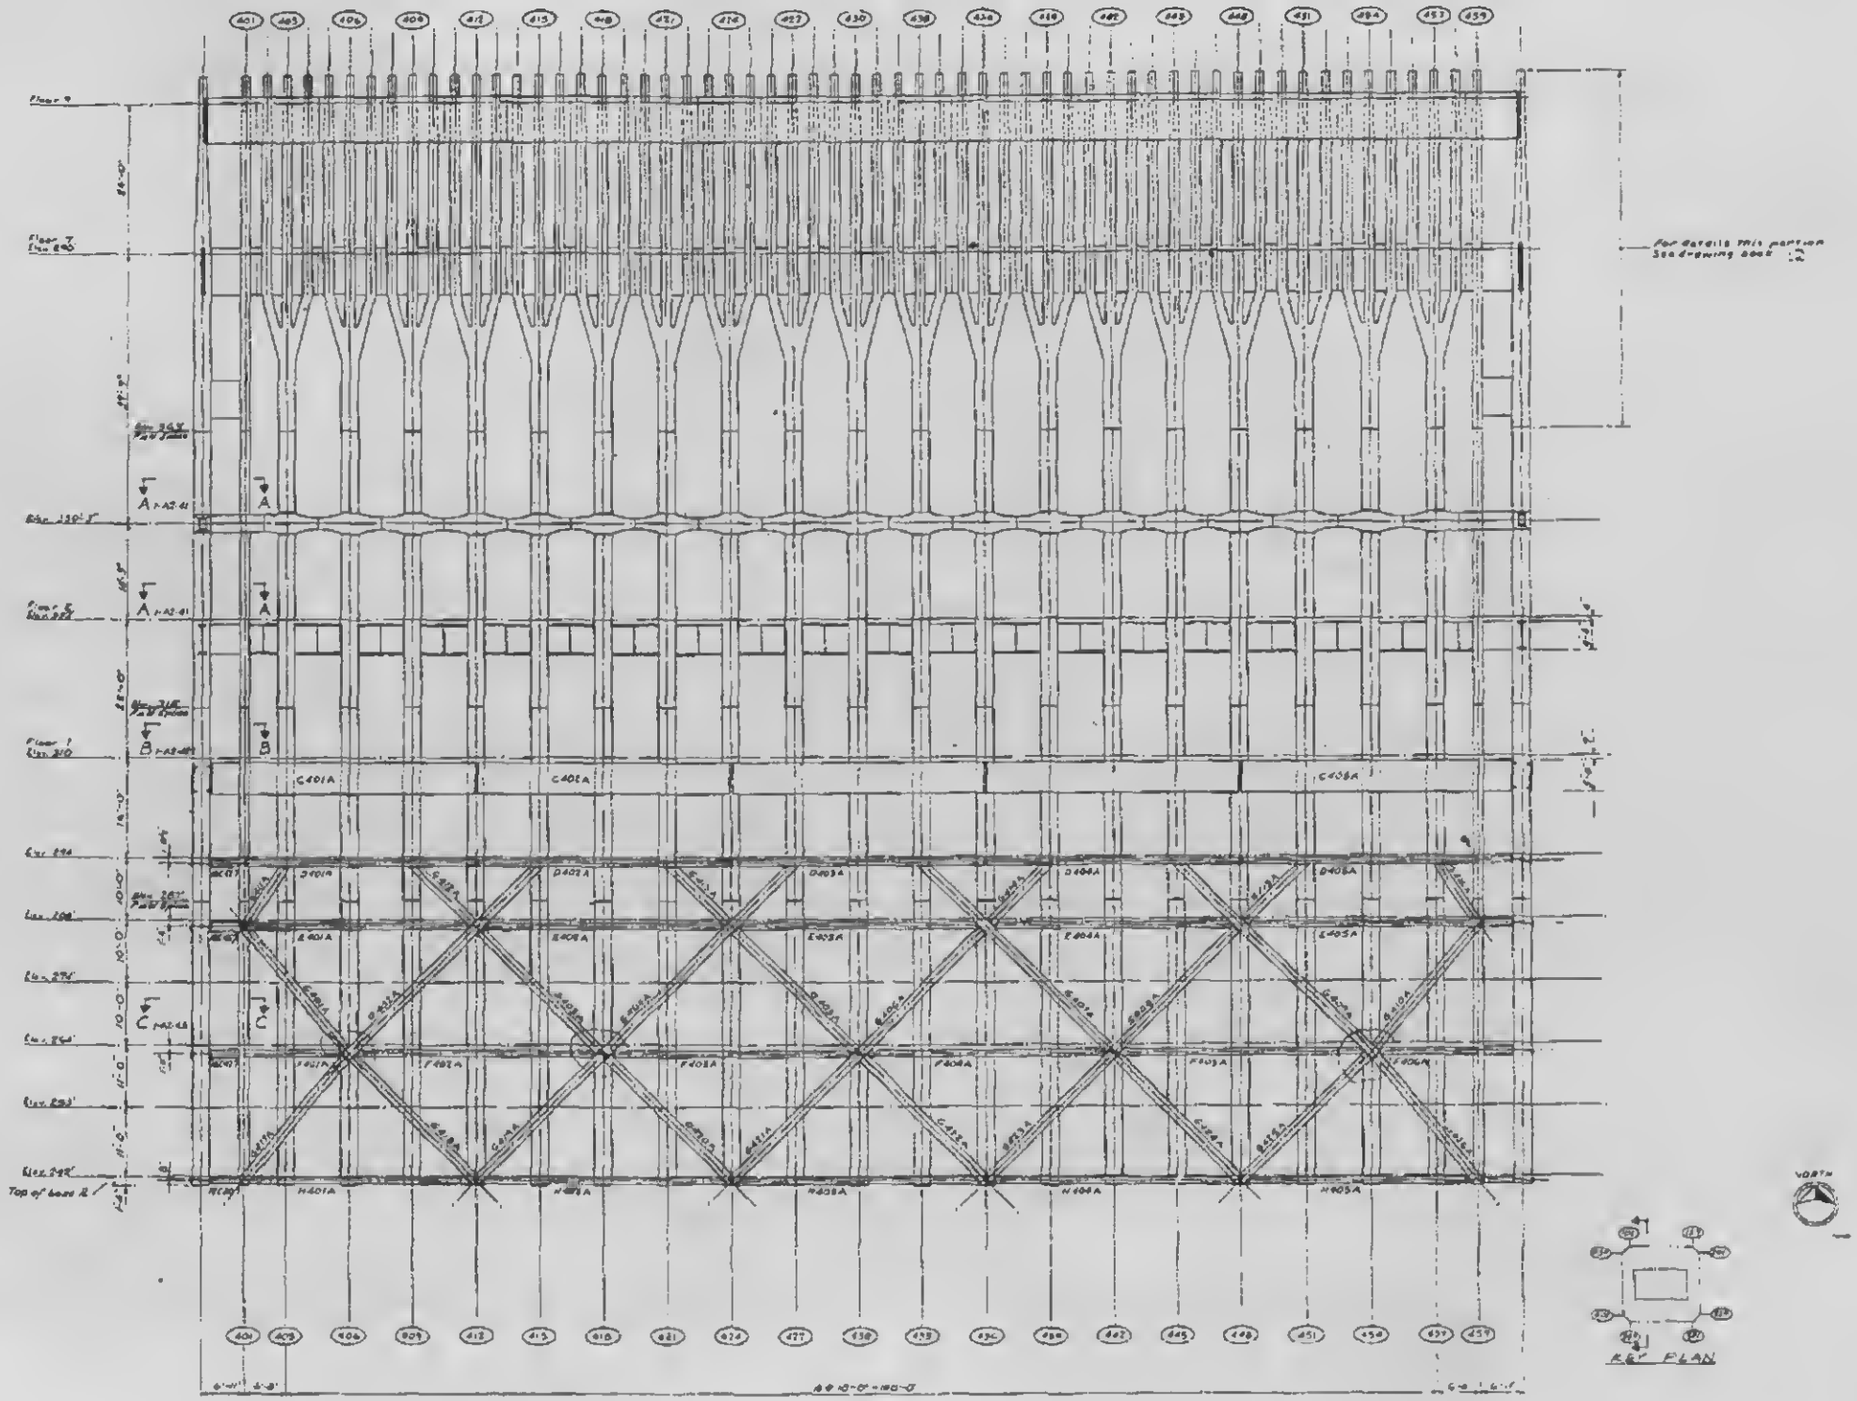


Note See dwg sheet 1, Section A1 for Column, Spandrel & bracing designations & details.

THE WORLD TRADE CENTER
THE PORT OF NEW YORK AUTHORITY

MINORU YAMASAKI & ASSOCIATES
EMERY ROTH & SONS
JAROS, BAUM & BOLLES
JOSEPH R. LORING & ASSOCIATES

EXTERIOR WALL
TO FLOOR 9
ELEVATION WALL 400

3/16" = 1'-0"
9-27-66

SA-128