
WORTHINGTON, SKILLING, HELLE & JACKSON — Civil & Structural Engineers


PROJECT THE WORLD TRADE CENTER | TITLE EXT. WALL TO EL 363'- COLUMN TYPE 8000 | DATE 3-31-67

REVISIONS

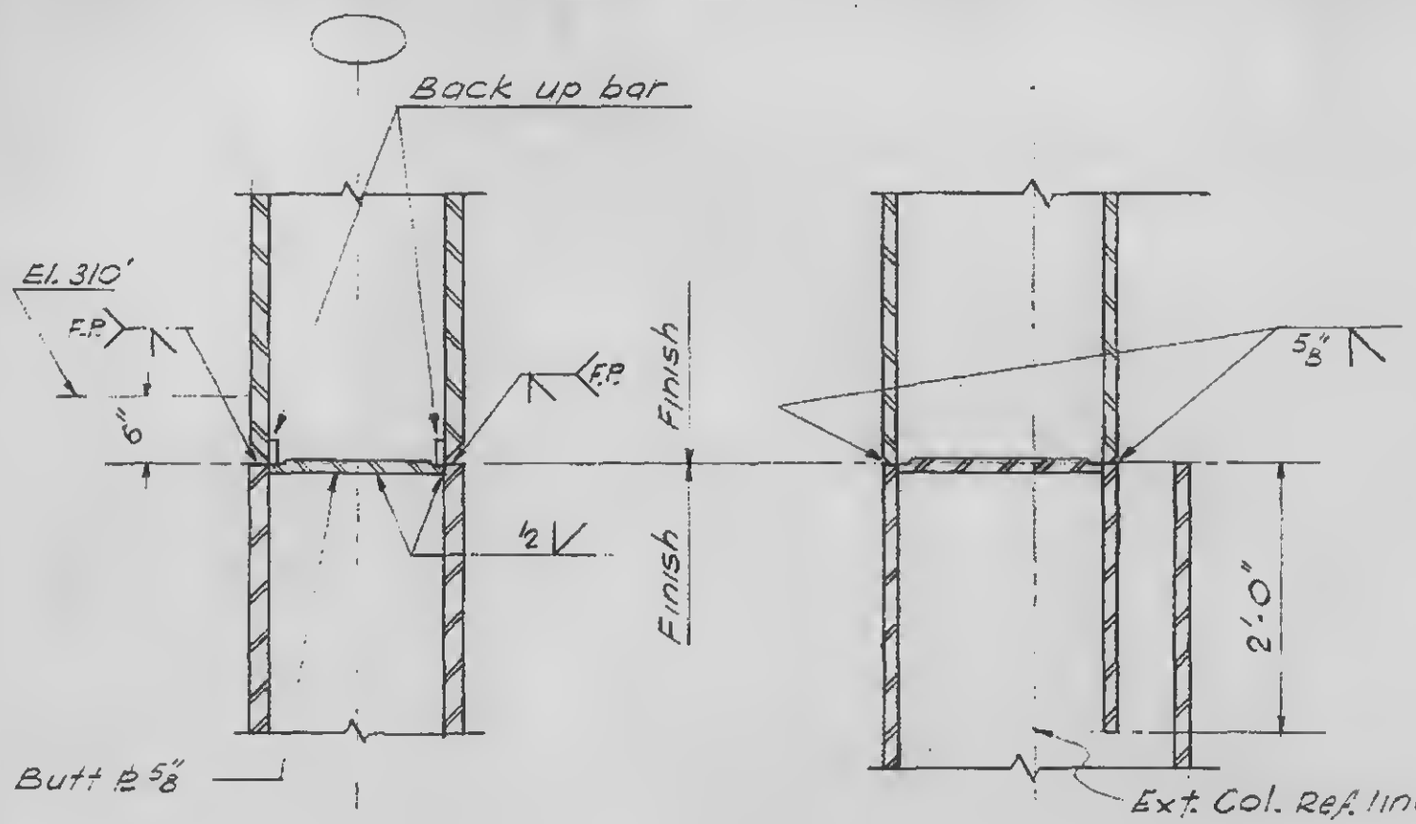


Section a-a

Section b-b

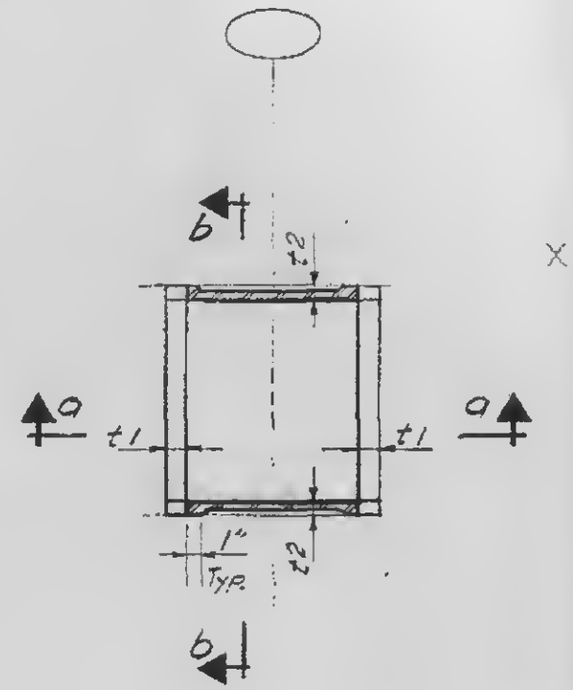

Plan
Weld preparation

SPLICE DETAIL

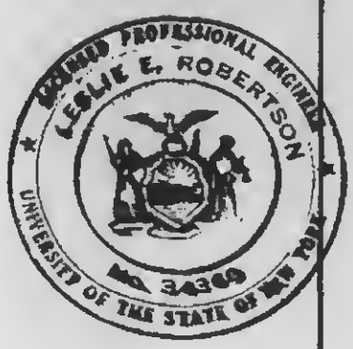

1-B2-22