

WORTHINGTON, SKILLING, HELLE & JACKSON — Civil & Structural Engineers


PROJECT: THE WORLD TRADE CENTER | TITLE: EXT. WALL TO EL. 363-COLUMN TYPE 5000 | DATE: 3-31-67

REVISIONS

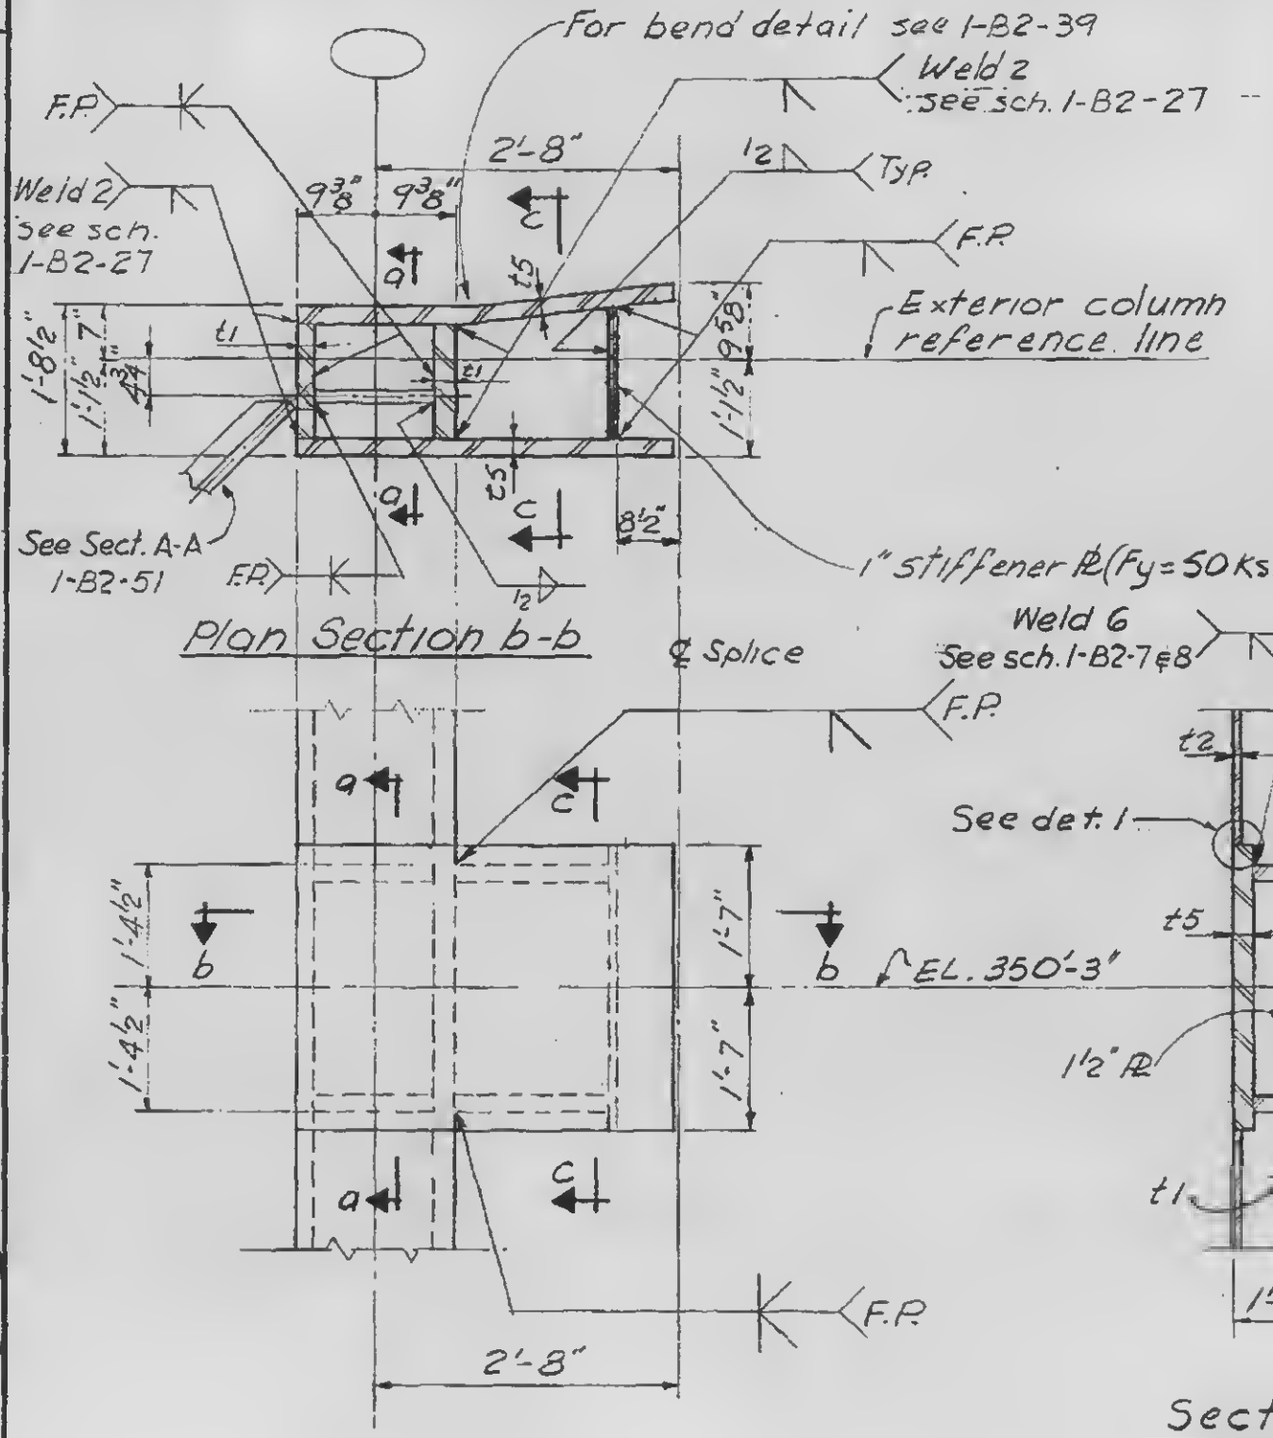


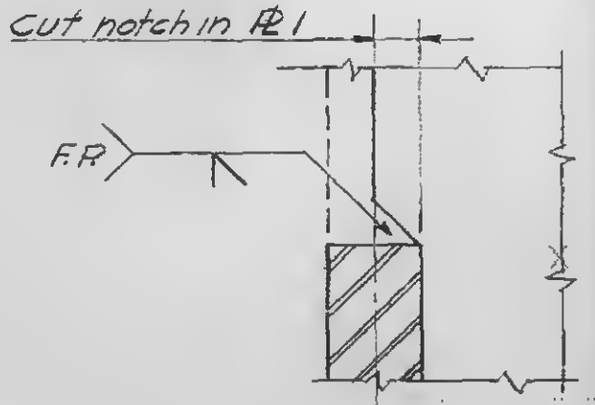

Detail 1

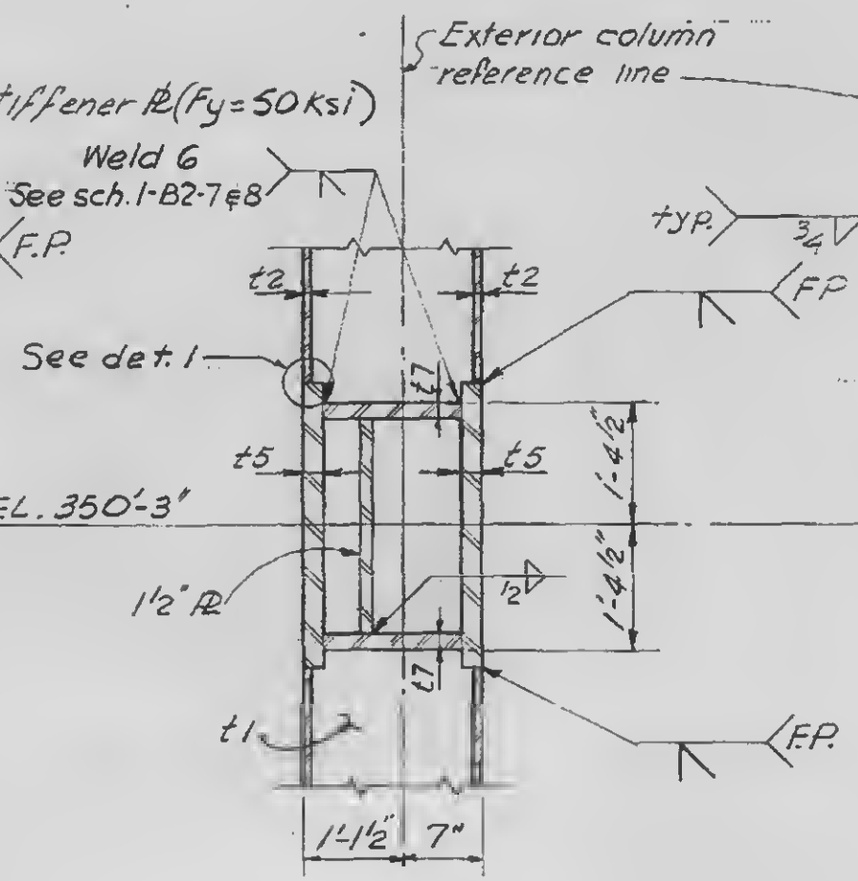

Section a-a

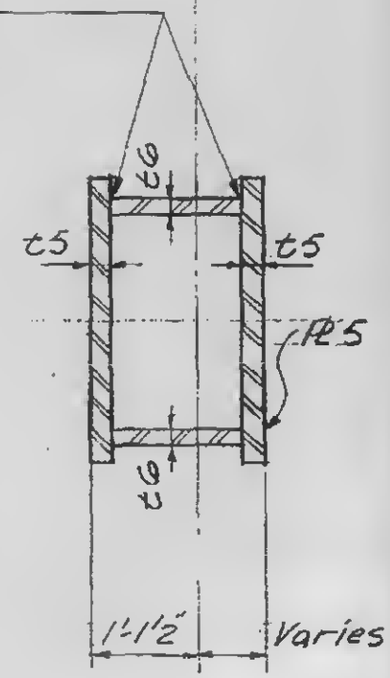

Section c-c

Note: Column PL 1 material shall be free of laminations within 2'-2" of the ℄ of the spandrel.

SPANDREL AT EL. 350 DETAILS

1-B2-29

LICENSED PROFESSIONAL ENGINEER
LESLIE E. ROBERTSON
No. 34360
UNIVERSITY OF THE STATE OF NEW YORK