

WORTHINGTON, SKILLING, HELLE & JACKSON — Civil & Structural Engineers

PROJECT: THE WORLD TRADE CENTER | TITLE: EXT. WALL TO EL. 363 - COLUMN TYPE 3000 | DATE: 3-31-67

REVISIONS

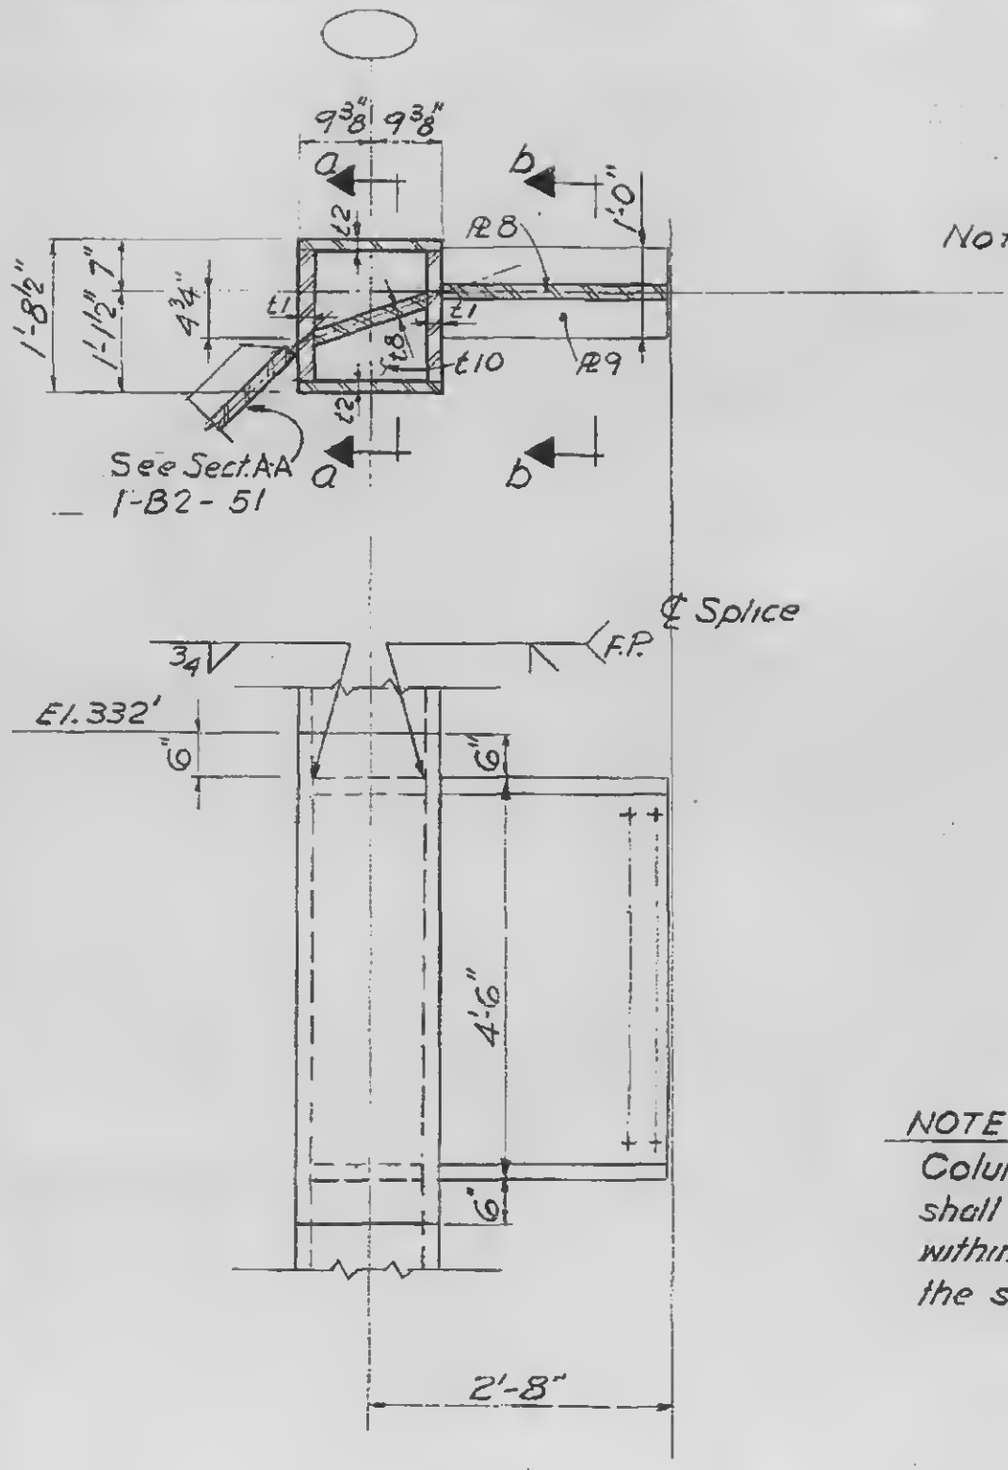

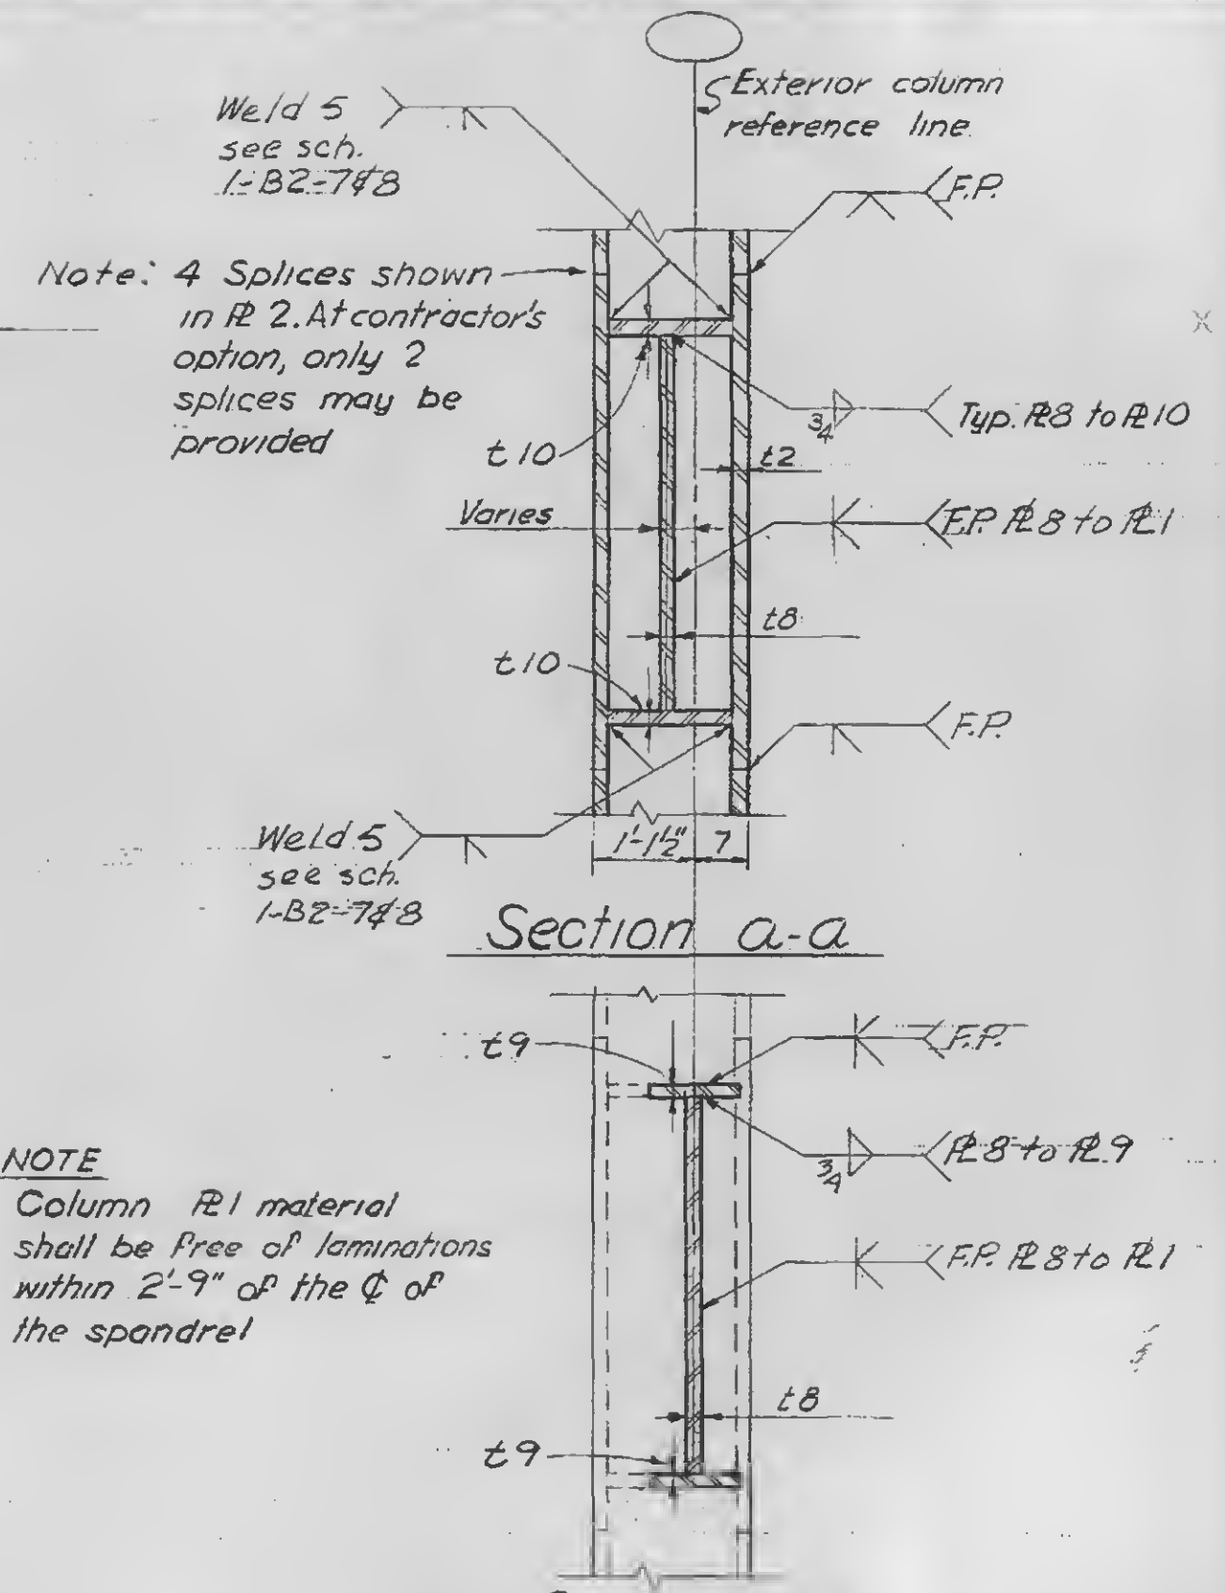

NOTE

Column R1 material shall be free of laminations within 2'-9" of the ℄ of the spandrel

SPANDREL AT EL. 332 DETAILS

1-B2-30

LICENSED PROFESSIONAL ENGINEER
LESLIE E. ROBERTSON
No. 34360
UNIVERSITY OF THE STATE OF NEW YORK