

WORTHINGTON, SKILLING, HELLE & JACKSON — Civil & Structural Engineers


PROJECT: THE WORLD TRADE CENTER | TITLE: EXT. WALL TO EL.363' - COLUMN TYPE 6000 | DATE: 3-31-67

REVISIONS

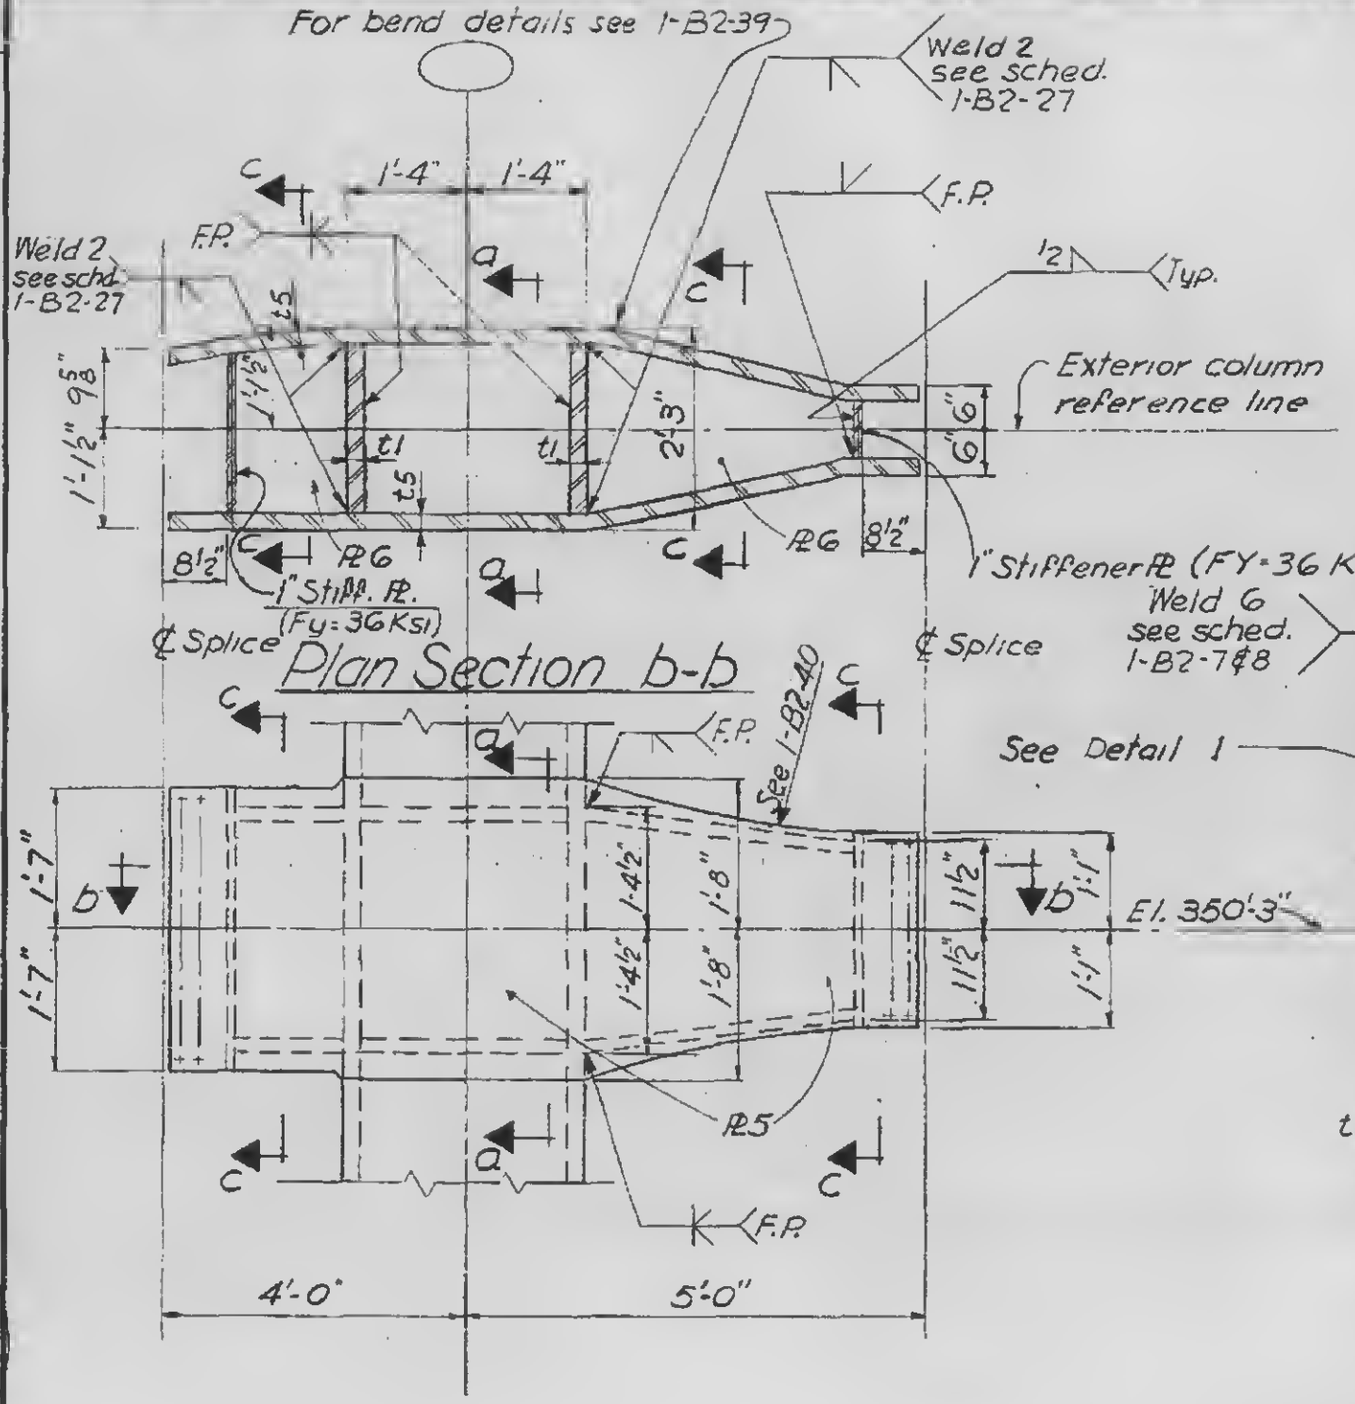

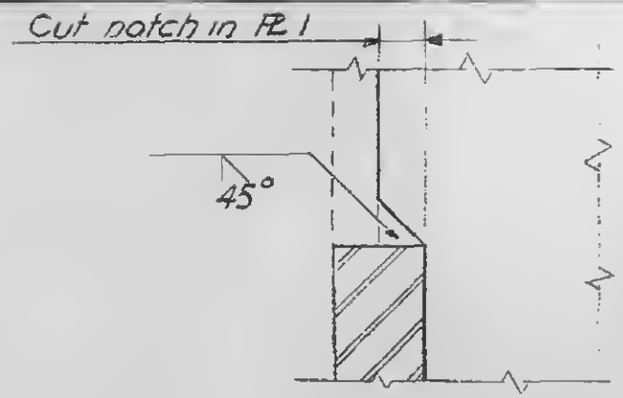

Detail 1

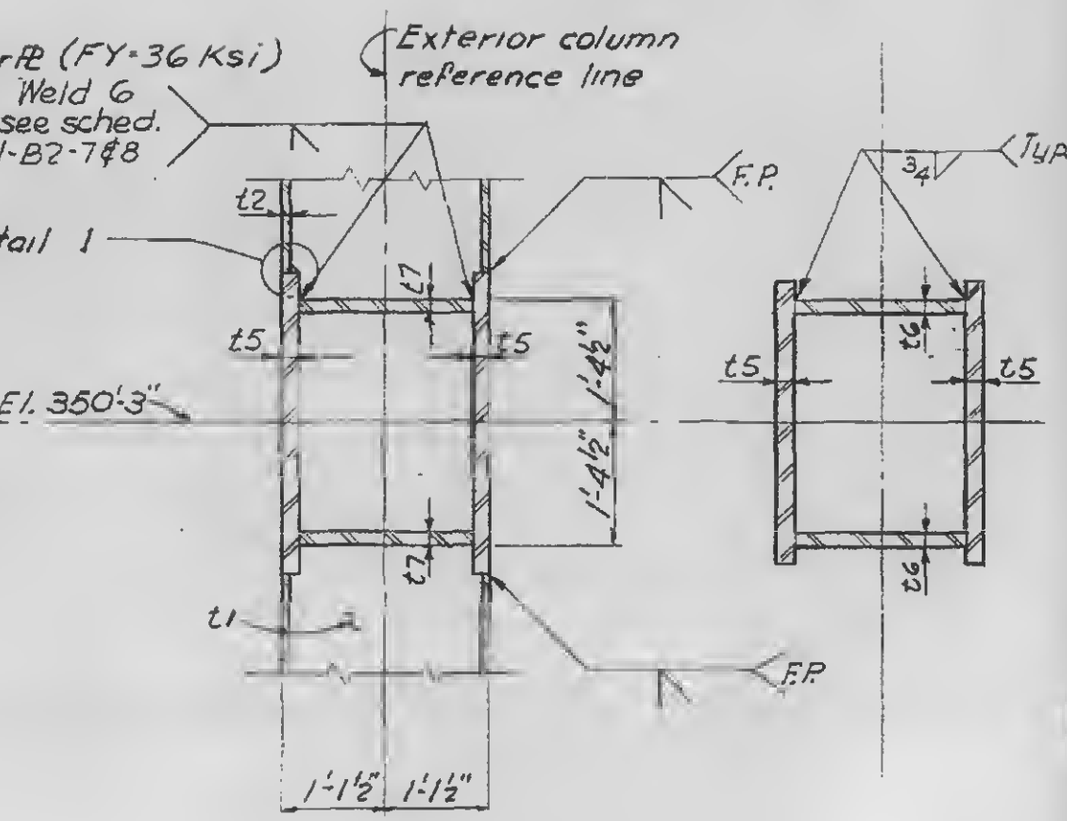

Section a-a

Section c-c

Note: Column Pl 1 material shall be free of laminations within 2'-2" of the ℄ of the spandrel.

SPANDREL AT EL.350' DETAILS

1-B2-32

LICENSED PROFESSIONAL ENGINEER — LESLIE E. ROBERTSON — No. 34360 — STATE OF NEW YORK

180