
WORTHINGTON, SKILLING, HELLE & JACKSON — Civil & Structural Engineers


PROJECT: THE WORLD TRADE CENTER | TITLE: EXT. WALL TO EL. 363' - COLUMN TYPE 6000 | DATE: 3-31-67

REVISIONS

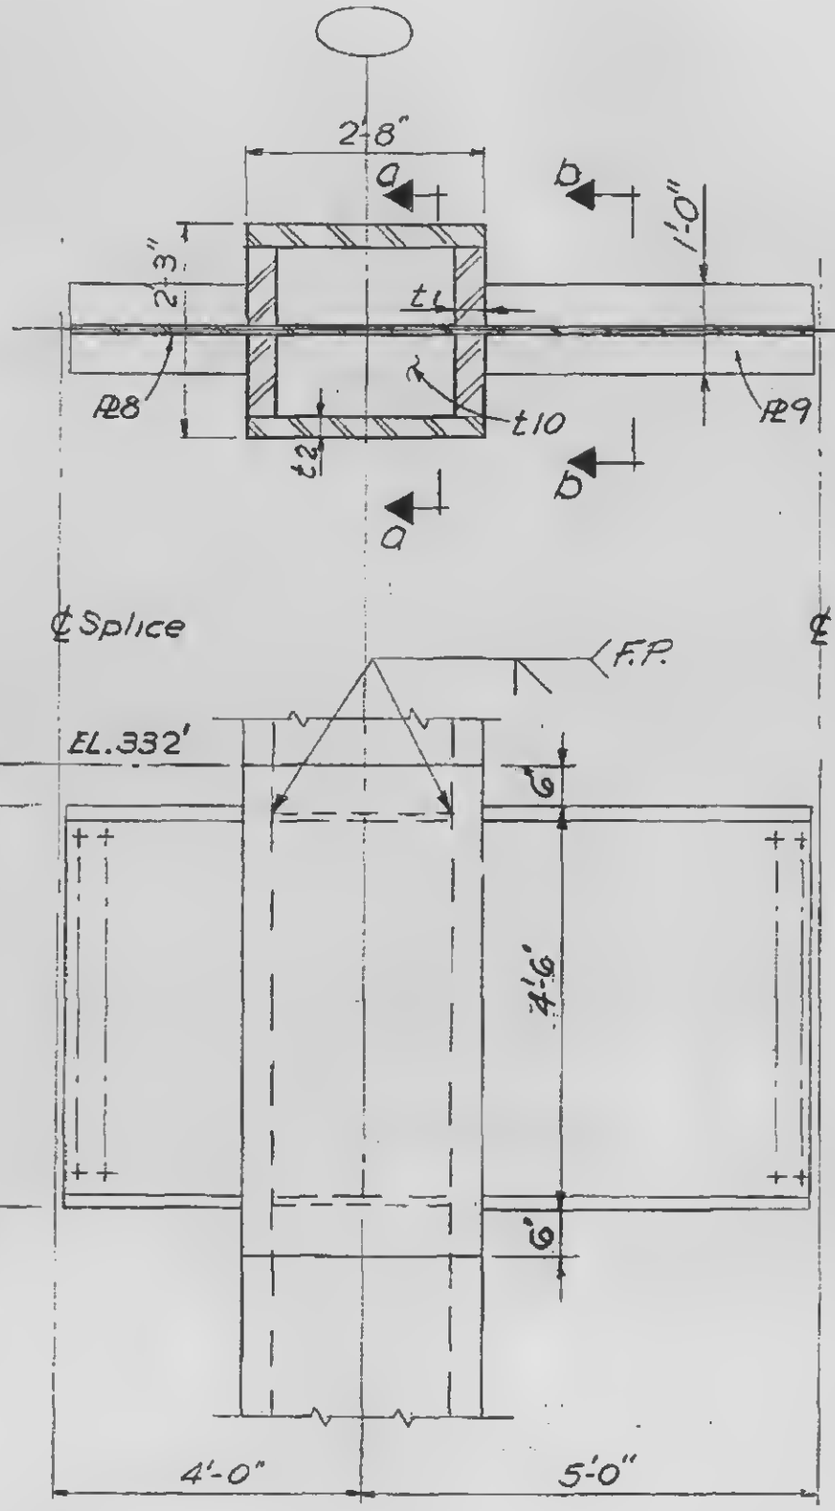


Weld 5 see sch. 1-B2-7&8

NOTE:
4 Splices shown in R2. At contractor's option, only 2 splices may be provided.

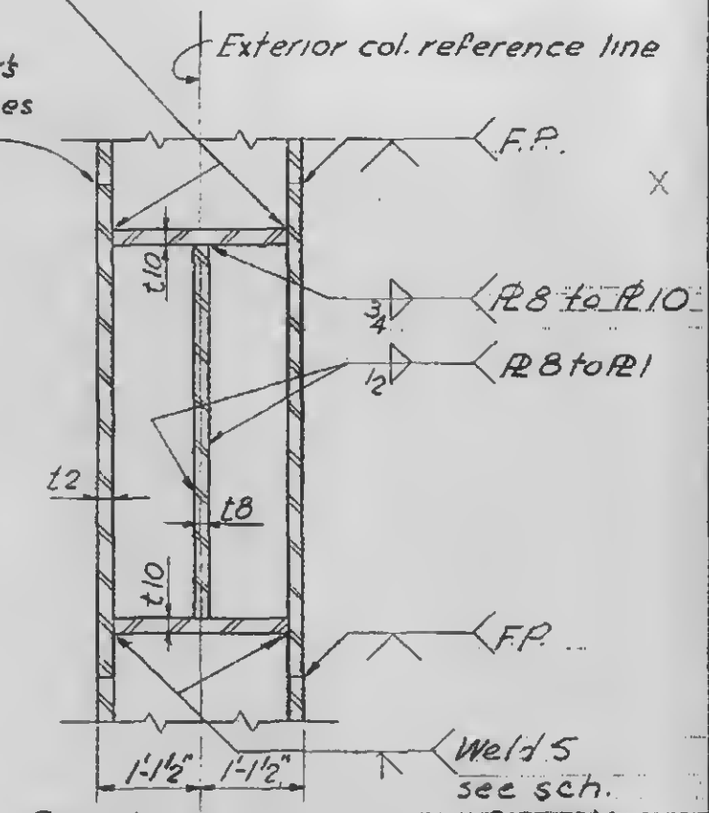

Section a-a

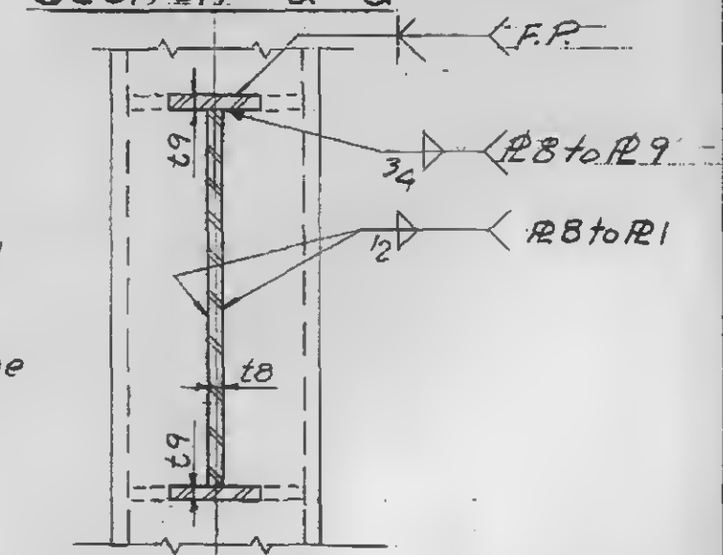

Section b-b

NOTE:
Column R1 material shall be free of laminations within 2'-9" of the ℄ of the spandrel.

SPANDREL AT EL. 332' DETAILS

1-B2-33

LICENSED PROFESSIONAL ENGINEER
LESLIE E. ROBERTSON
No. 34360
UNIVERSITY OF THE STATE OF NEW YORK