

WORTHINGTON, SKILLING, HELLE & JACKSON — Civil & Structural Engineers


PROJECT THE WORLD TRADE CENTER | TITLE EXT. WALL TO EL. 363 - COLUMN TYPE 7000 | DATE 3-31-67

REVISIONS

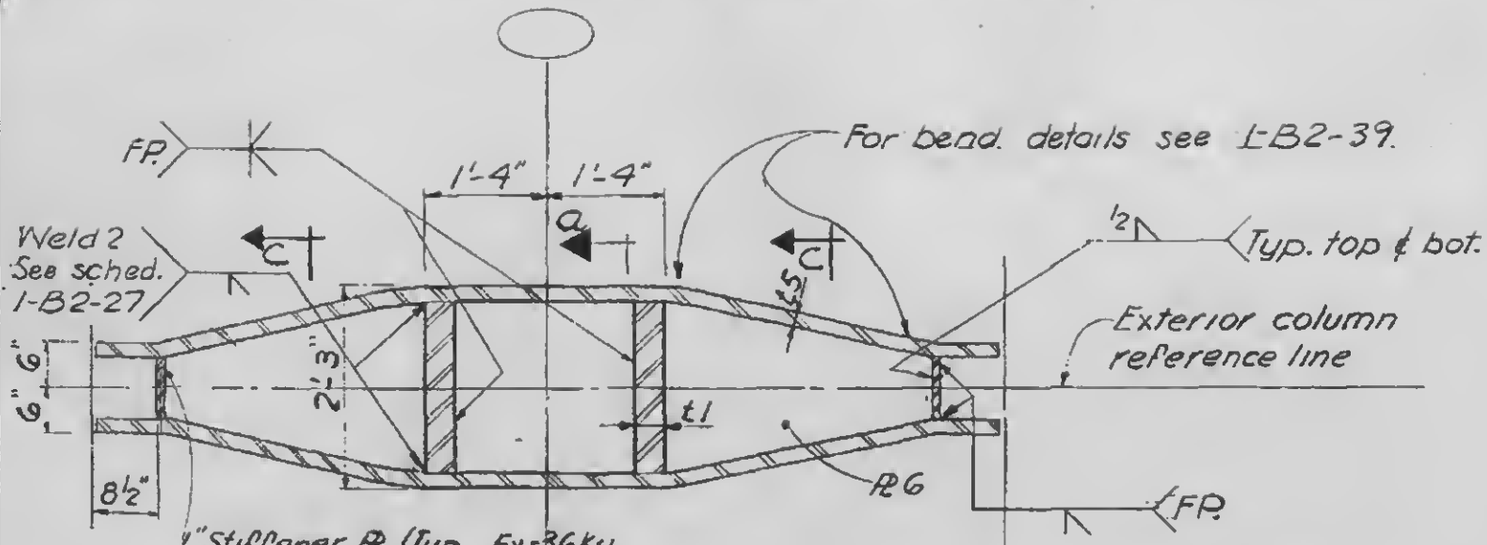

Plan Section b-b

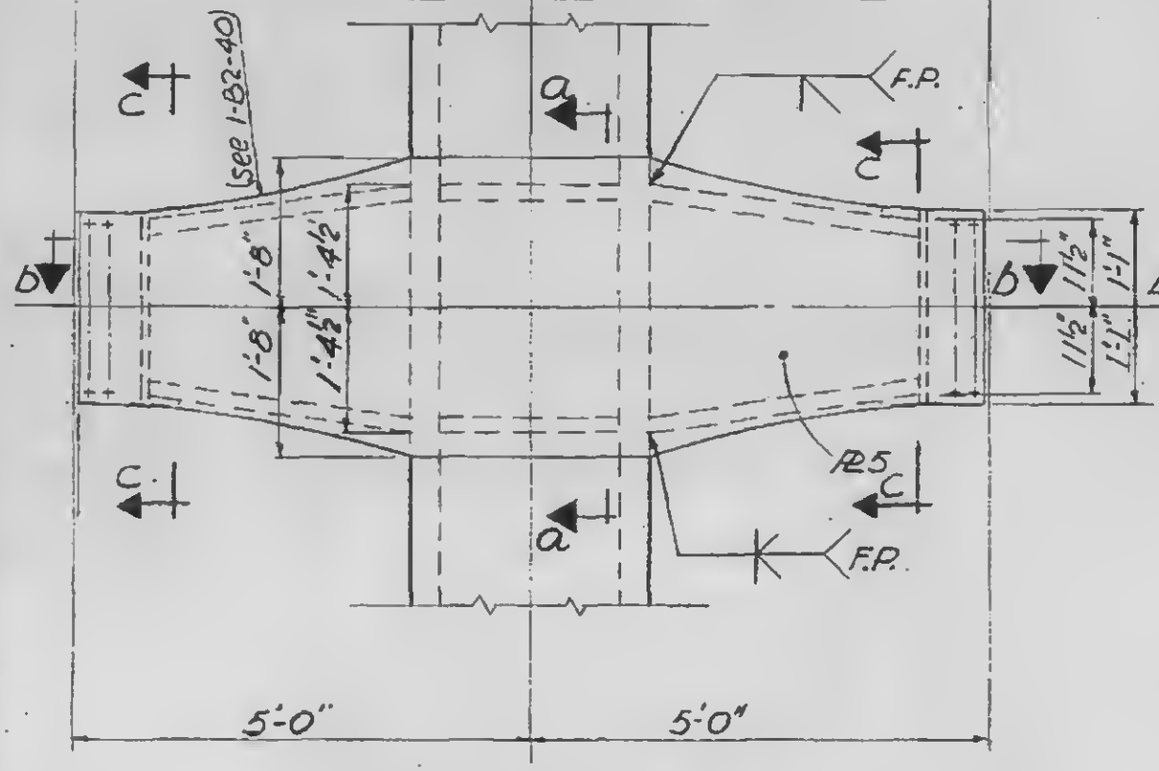

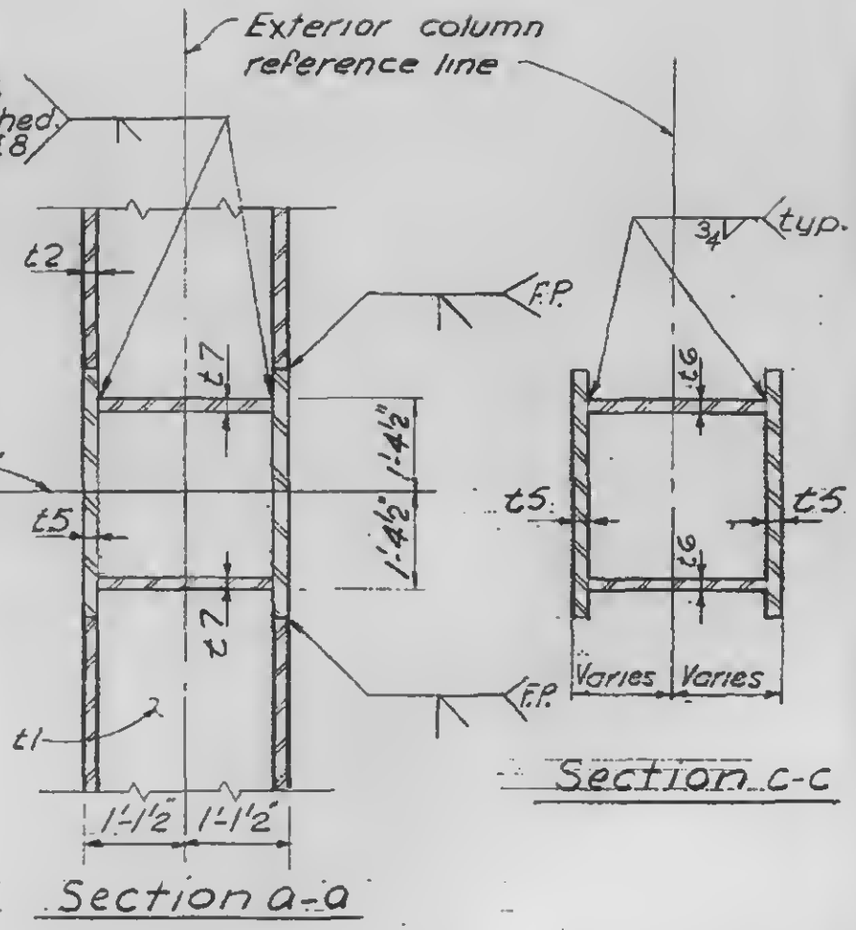

Section c-c

Section a-a

Note: Column PL 1 material shall be free of laminations within 2'-2" of the ℄ of the spandrel.

SPANDREL AT EL. 350 DETAILS
COLUMN TYPE 7016, 7217, 7318, 7419

1-B2-35

LICENSED PROFESSIONAL ENGINEER
LESLIE E. ROBERTSON
No. 34360
UNIVERSITY OF THE STATE OF NEW YORK