
WORTHINGTON, SKILLING, HELLE & JACKSON — Civil & Structural Engineers


PROJECT THE WORLD TRADE CENTER | TITLE EXT. WALL TO EL. 363-COLUMN TYPE 7000 | DATE 3-31-67

REVISIONS

6-18-68

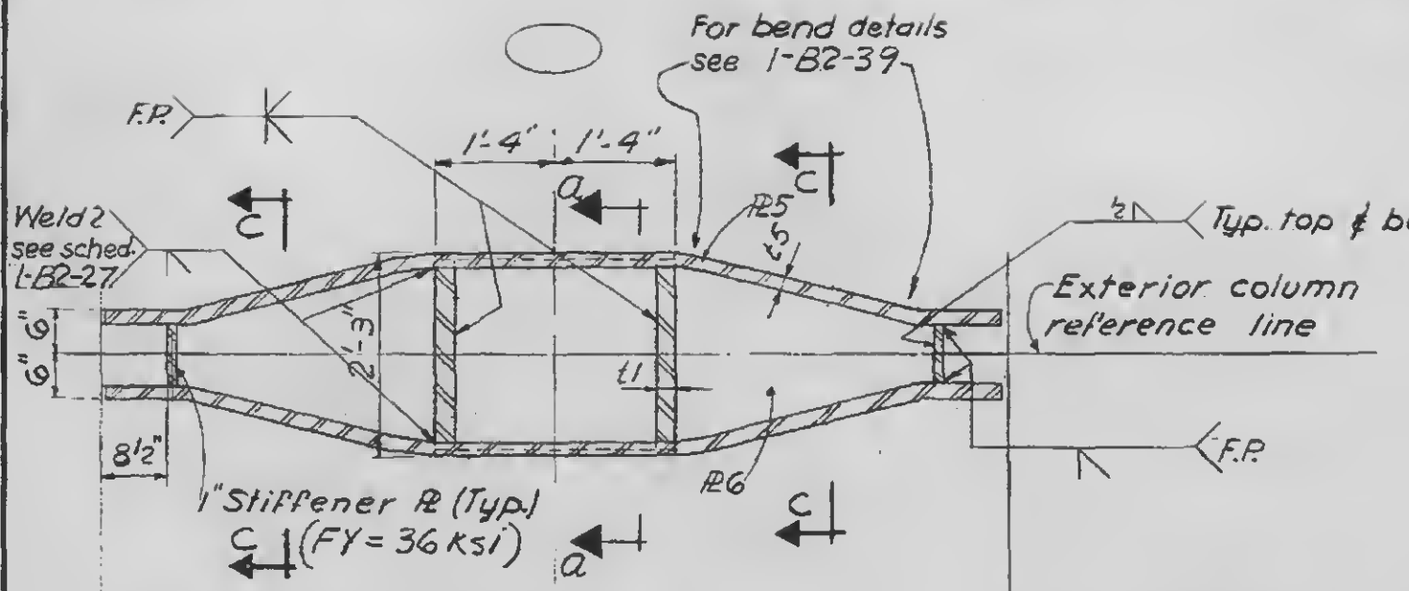


¢ Splice Plan Section b-b

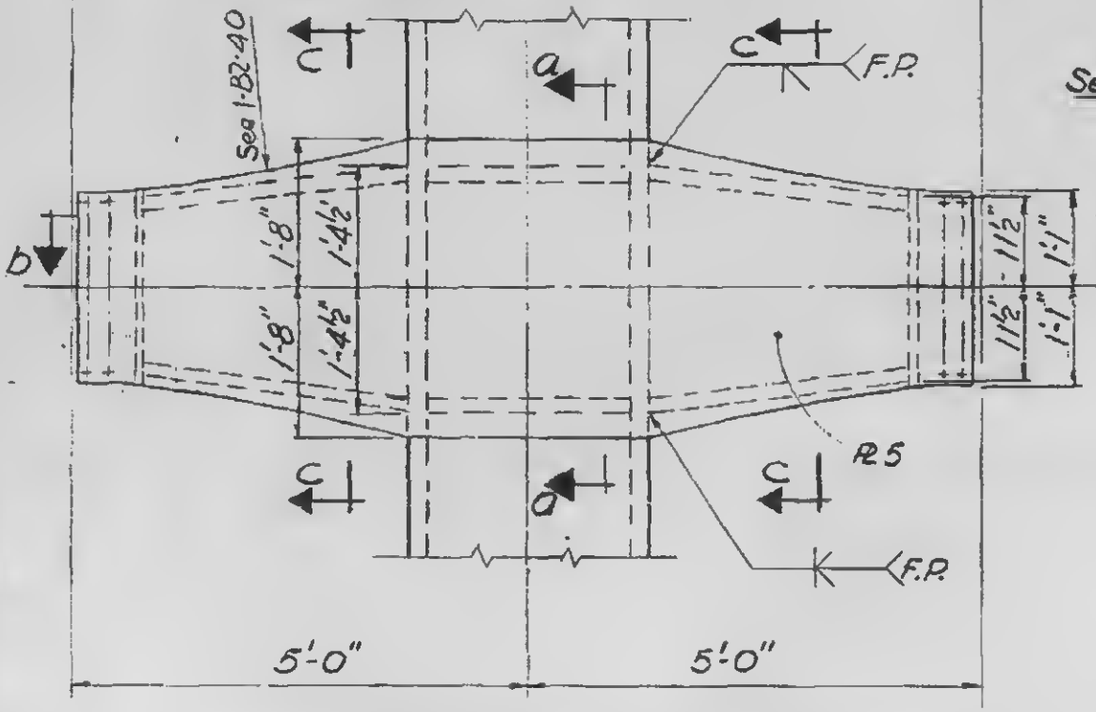


Note: Column PL 1 material shall be free of laminations within 2'-2" of the ¢ of the spandrel.

Cut notch PL 1

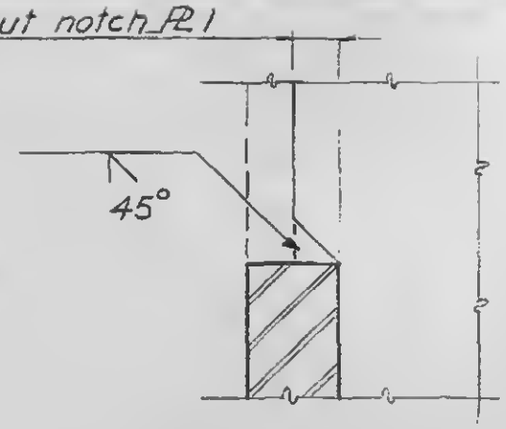

Detail 1

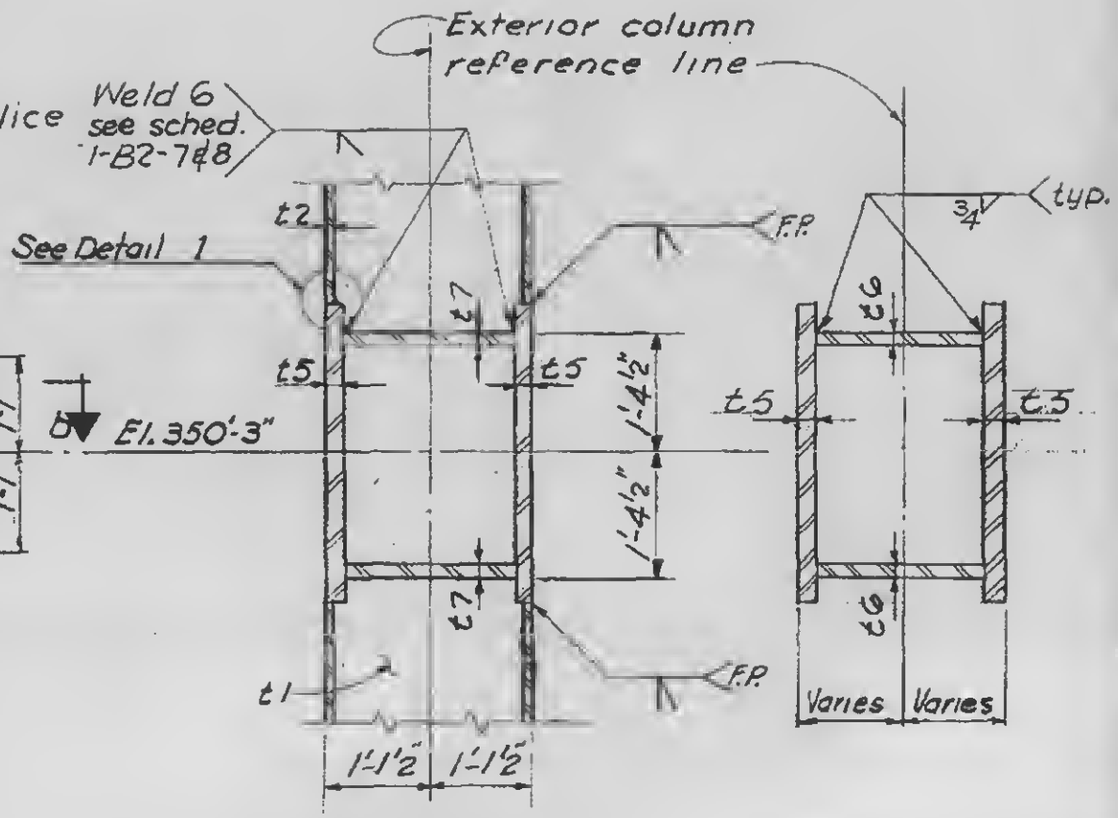

Section a-a

Section c-c

SPANDREL AT EL. 350' DETAILS
COLUMN TYPE 7005 THRU 7013 INCL.
AND 7025 THRU 7028 INCL.

1-B2-36

LICENSED PROFESSIONAL ENGINEER
LESLIE E. ROBERTSON
No. 34360
UNIVERSITY OF THE STATE OF NEW YORK