
WORTHINGTON, SKILLING, HELLE & JACKSON — Civil & Structural Engineers


PROJECT: THE WORLD TRADE CENTER | TITLE: EXTERIOR WALL TO EL. 363'- COLUMN TYPE 7000 | DATE: 3-31-67

REVISIONS


4-24-67
2-15-68

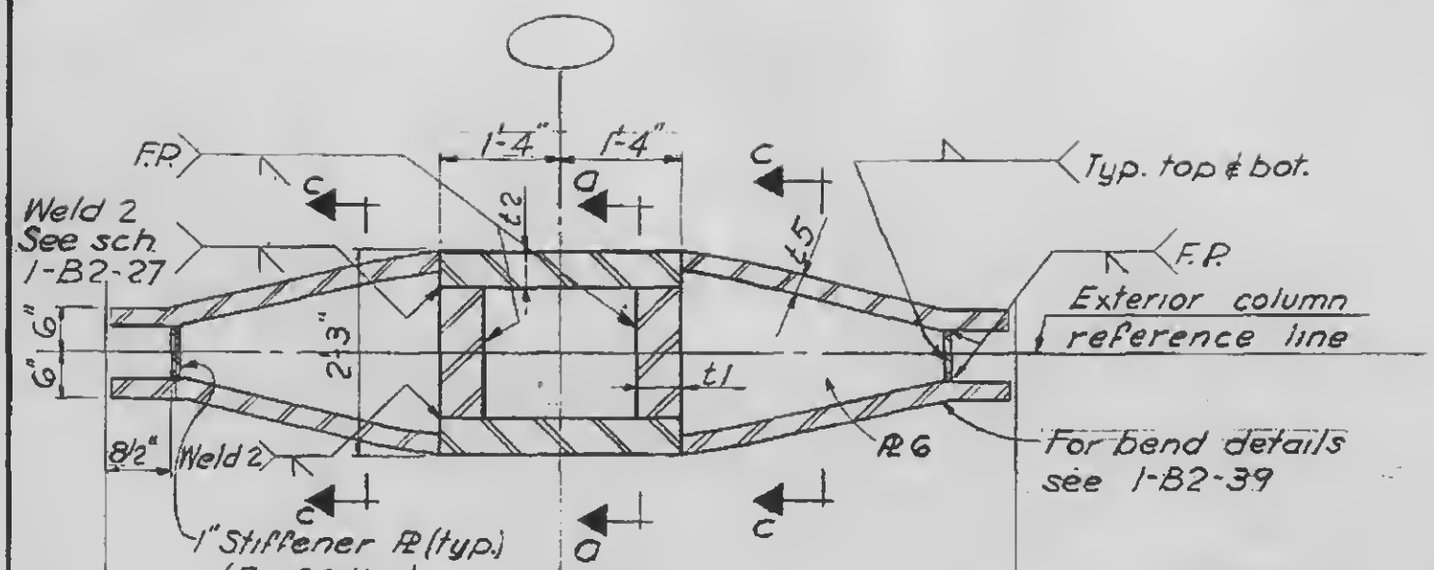

Plan Section b-b

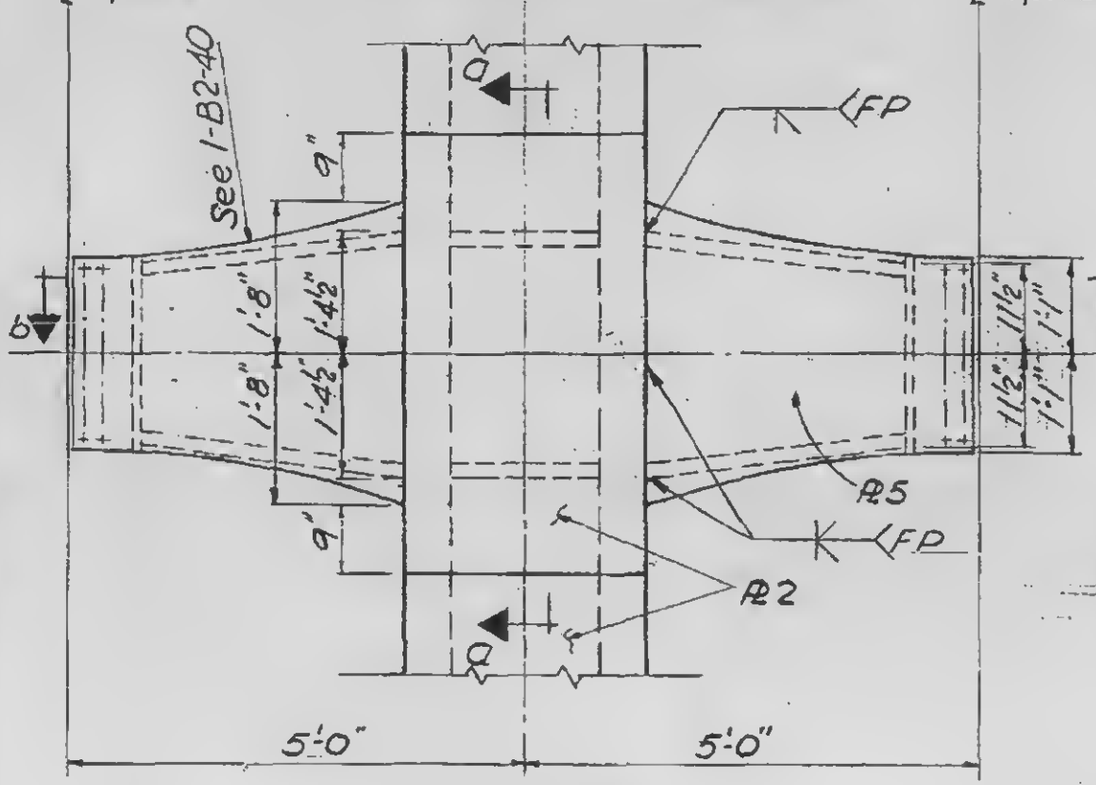

Note: Column R1 material shall be free of laminations within 2'-2" of the ℄ of the spandrel

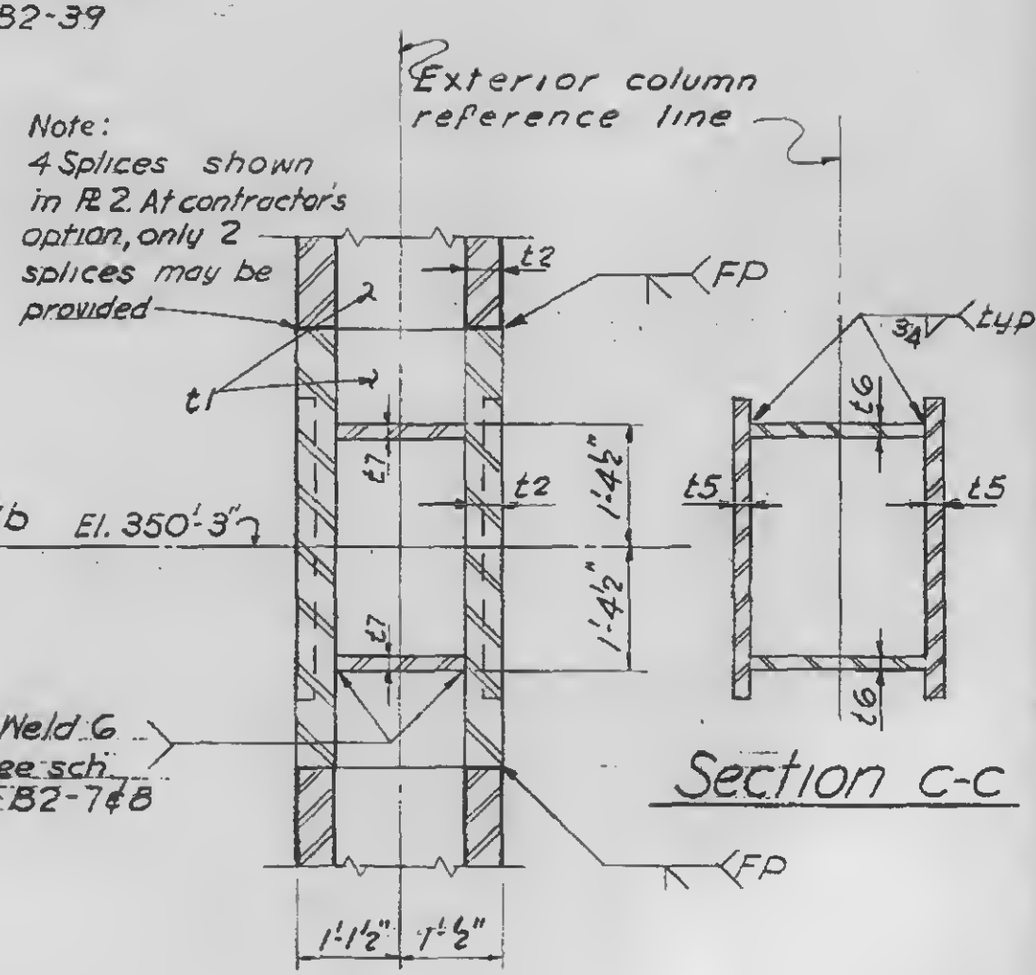

Section c-c

Section a-a

COLUMN TYPES ( ) 7020 & 7021

1-B2-37

LICENSED PROFESSIONAL ENGINEER
LESLIE E. ROBERTSON
No. 34360
UNIVERSITY OF THE STATE OF NEW YORK