
WORTHINGTON, SKILLING, HELLE & JACKSON — Civil & Structural Engineers

PROJECT: THE WORLD TRADE CENTER | TITLE: EXT. WALL TO EL. 363 - COL. SPLICE DET. 101 | DATE: 3-31-67

REVISIONS

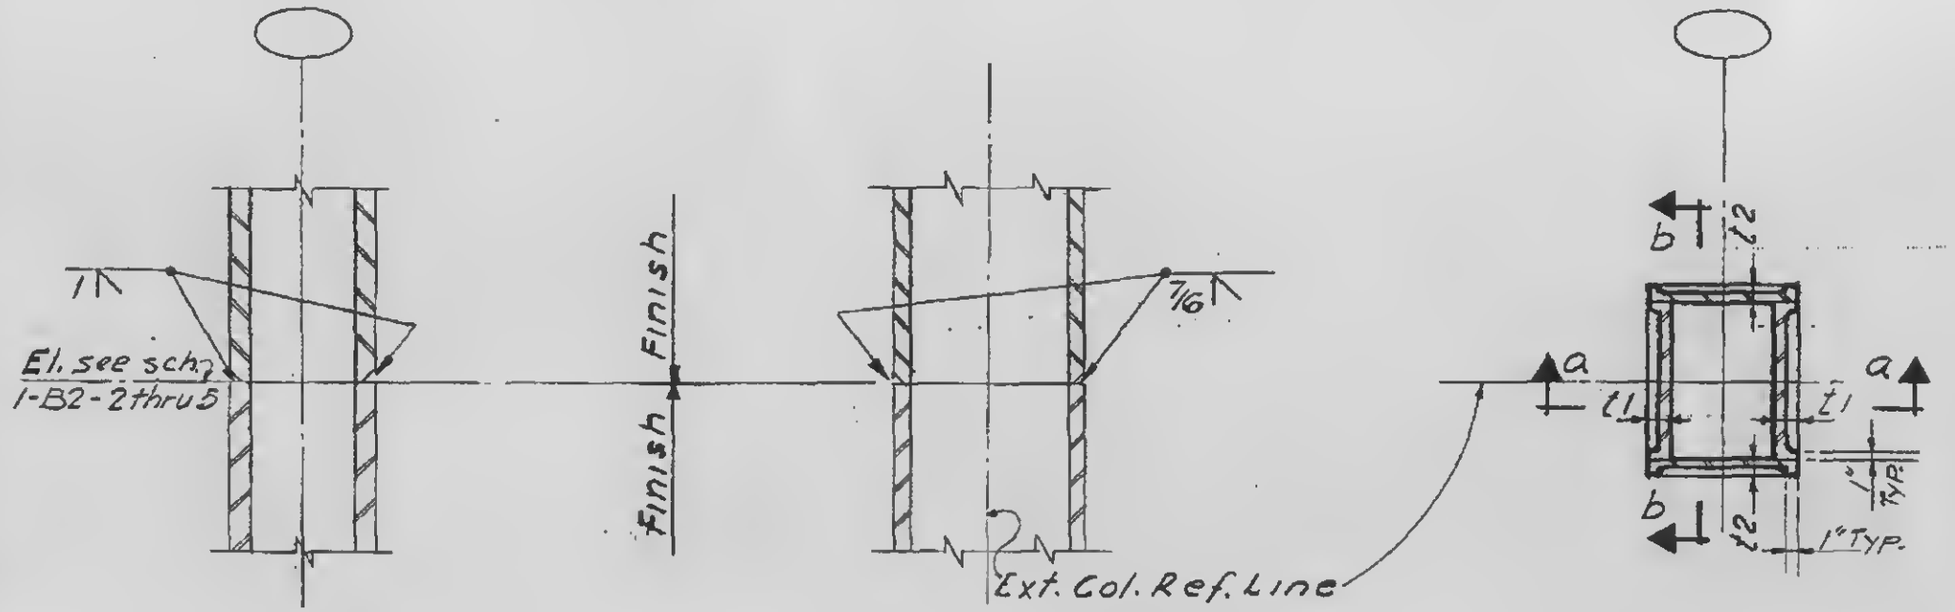

Section a-a

Section b-b

PLAN
weld - preparation



1-B2-41