
WORTHINGTON, SKILLING, HELLE & JACKSON — Civil & Structural Engineers


PROJECT: THE WORLD TRADE CENTER | TITLE: EXTERIOR WALL TO EL. 363' - COL. SPLICE DETAIL 300 | DATE: 3-31-67

REVISIONS

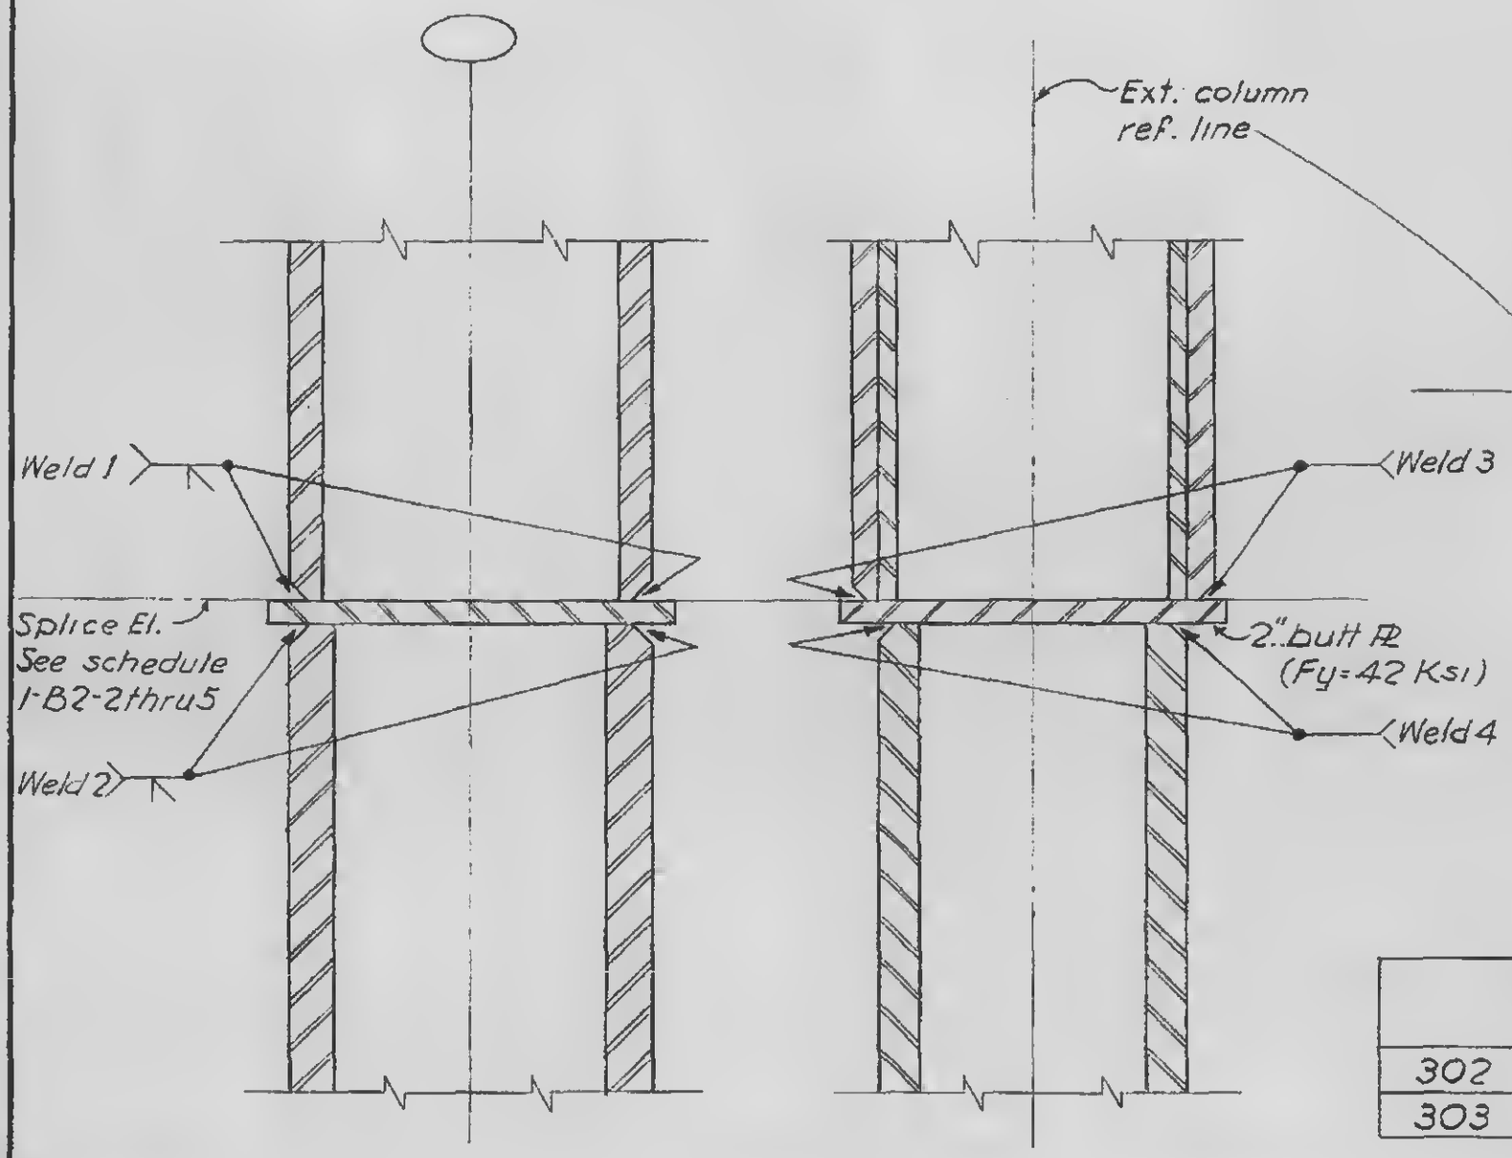

Section a-a

Section b-b

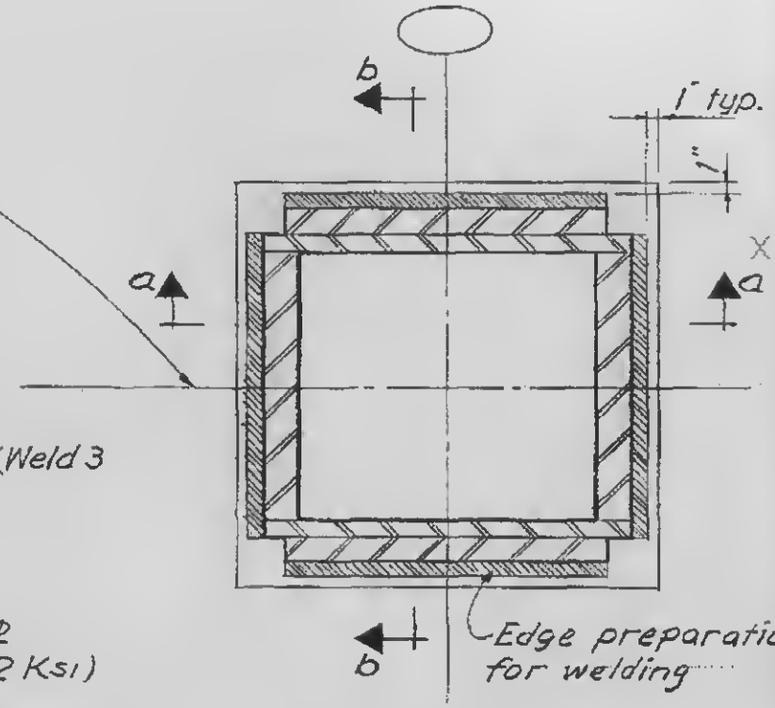

PLAN

	Weld 1	Weld 2	Weld 3	Weld 4
302	1/2	1 5/8	1 3/8	1 3/8
303	1/4	1 5/8	1 3/8	1/8

LICENSED PROFESSIONAL ENGINEER
LESLIE E. ROBERTSON
No. 34360
UNIVERSITY OF THE STATE OF NEW YORK

1-B2-43