
WORTHINGTON, SKILLING, HELLE & JACKSON — Civil & Structural Engineers

PROJECT: THE WORLD TRADE CENTER | TITLE: EXT. WALL TO EL. 363 - SPANDREL SPLICE DETAIL A | DATE: 3-31-67

REVISIONS
1-26-68
7-17-68

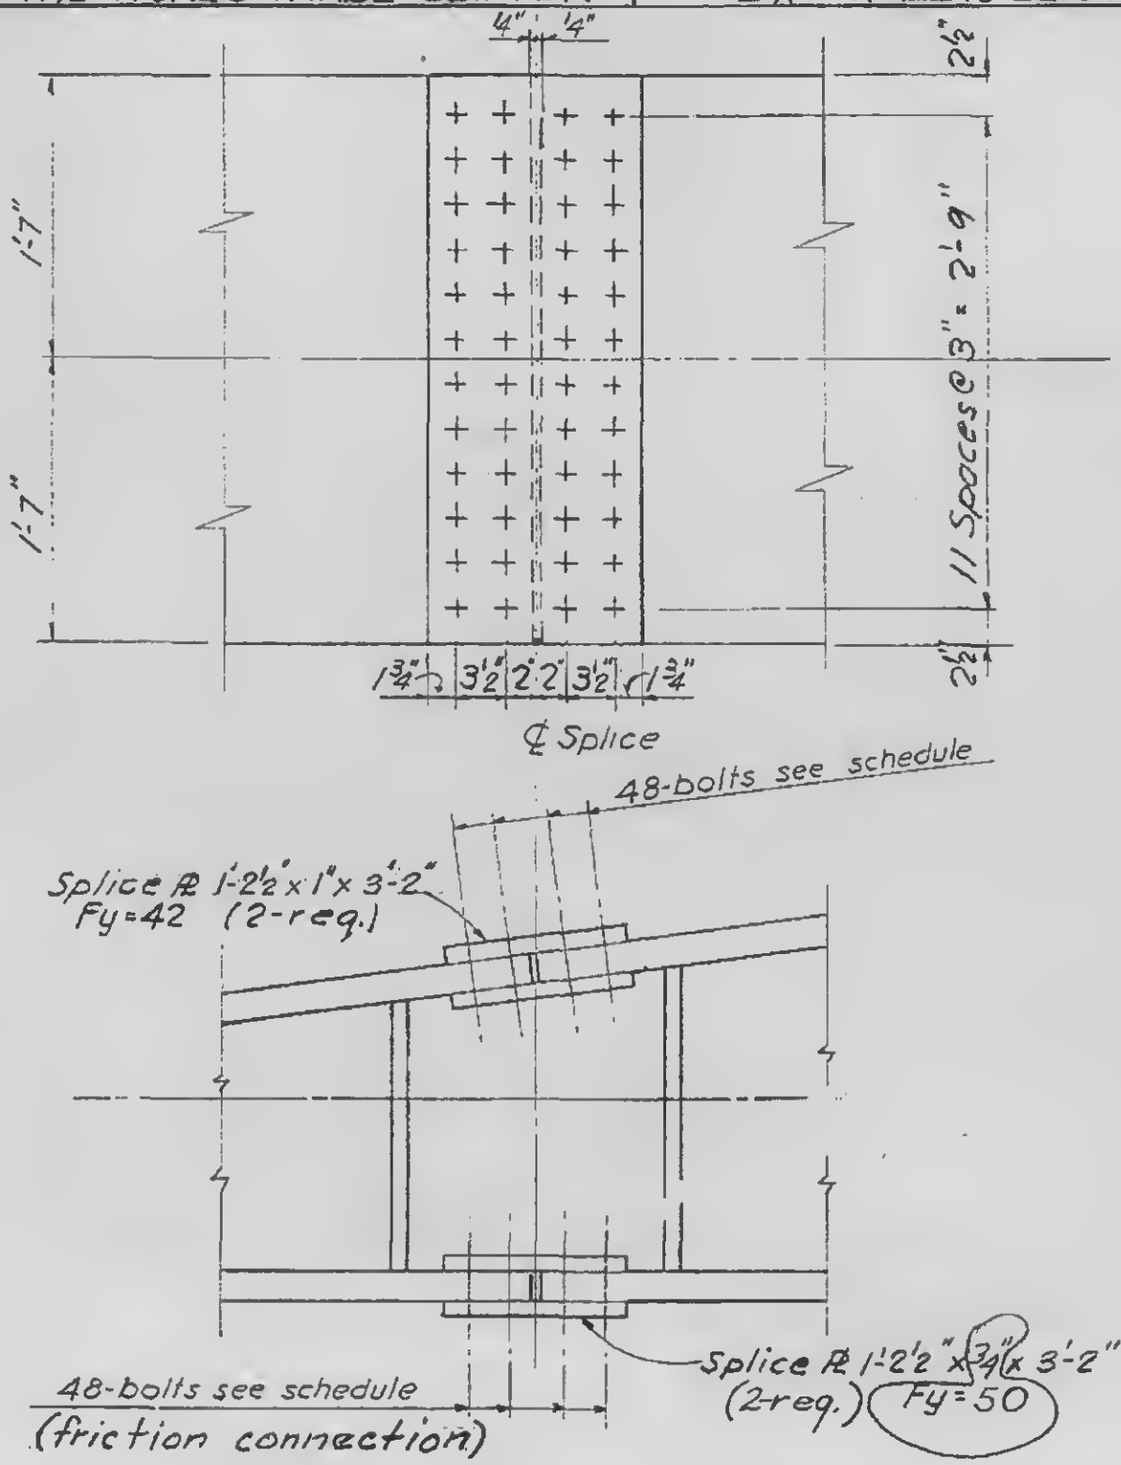

Splice Detail	Bolts
A14	48 - 1⅛" A490
A15	48 - 1¼" A490

Note
Bolt holes in spondrel plates to be 3/16" larger in diameter than the schedule bolt. Holes in splice plates 1/16" larger than the schedule bolt.

LICENSED PROFESSIONAL ENGINEER
LESLIE E. ROBERTSON
No. 34360
UNIVERSITY OF THE STATE OF NEW YORK

SPANDREL SPLICE DETAIL A14 & A15

1-B2-48