
WORTHINGTON, SKILLING, HELLE & JACKSON — Civil & Structural Engineers

PROJECT: THE WORLD TRADE CENTER | TITLE: EXT. WALL TO EL. 363' - SECTION B-B | DATE: 3-31-67

REVISIONS

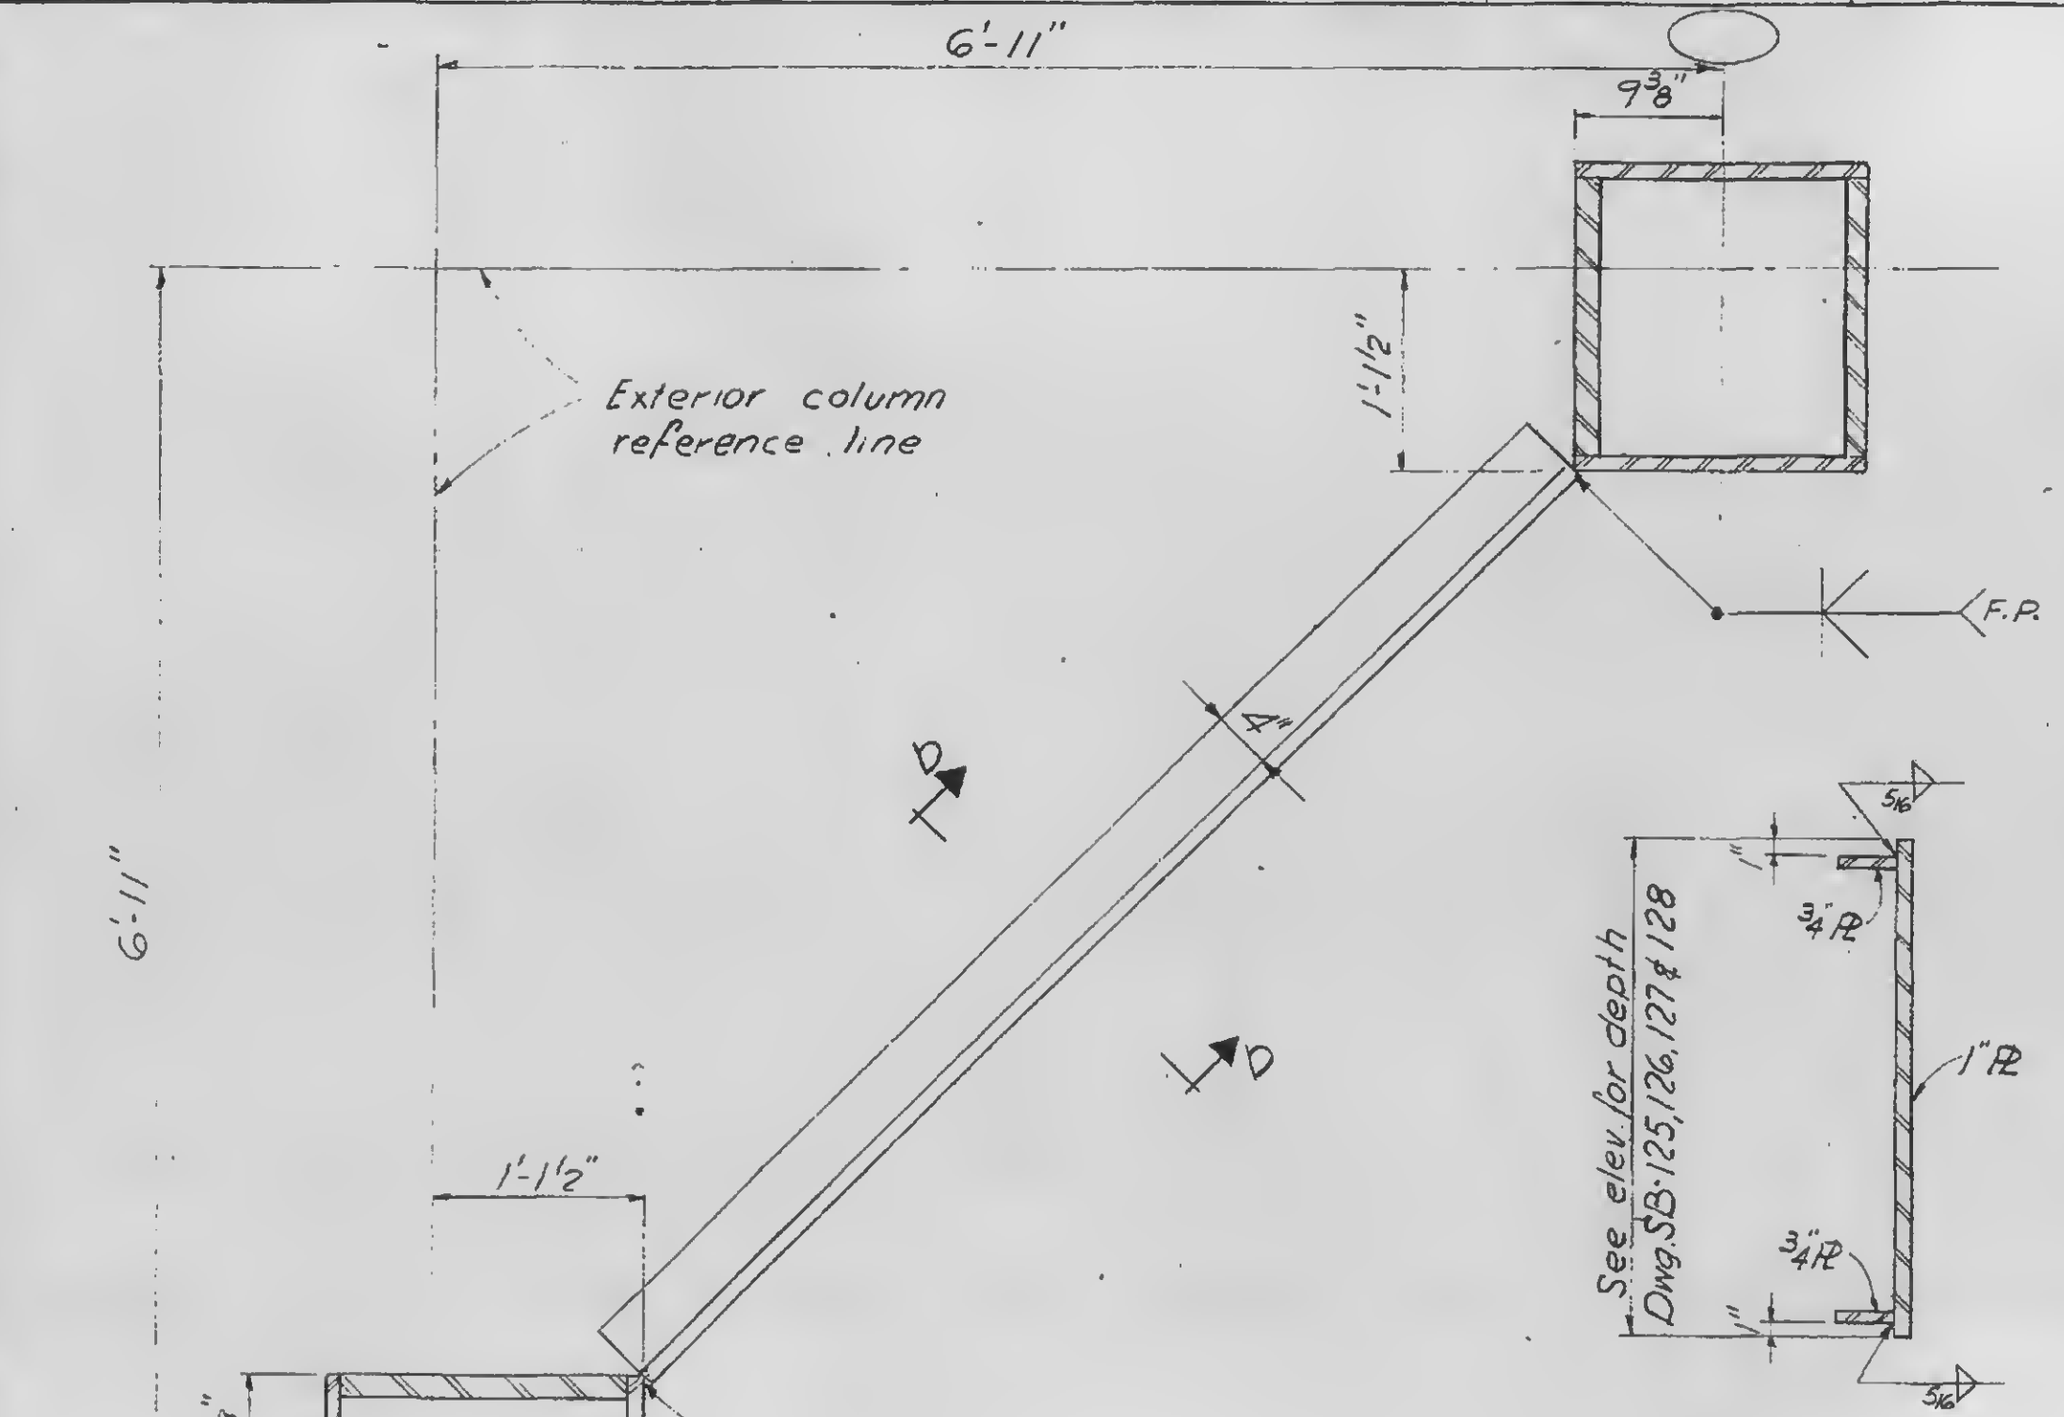

Section B-B

Section b-b

LICENSED PROFESSIONAL ENGINEER
LESLIE E. ROBERTSON
NO. 3456
UNIVERSITY OF THE STATE OF NEW YORK

1-B2-52