
WORTHINGTON, SKILLING, HELLE & JACKSON — Civil & Structural Engineers


PROJECT: THE WORLD TRADE CENTER | TITLE: EXTERIOR WALL TO El. 363'-SPANDREL TYPE C | DATE: 3-31-67

REVISIONS

5-8-67
2-15-68

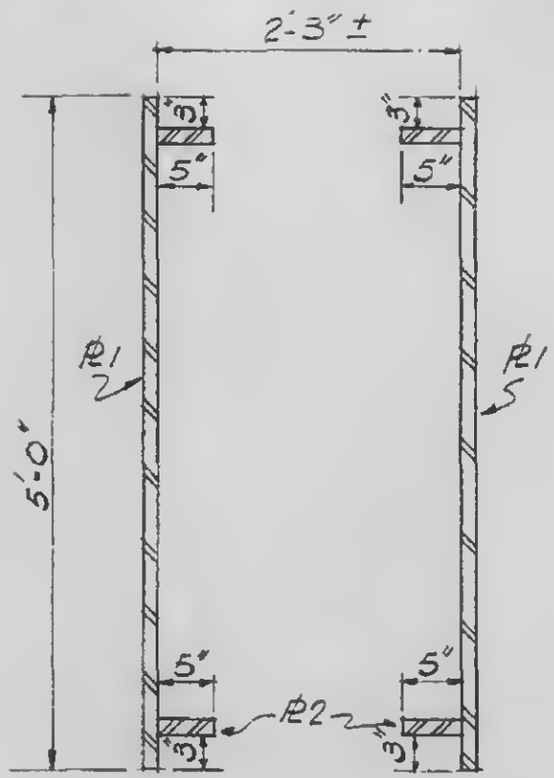


Section b-b

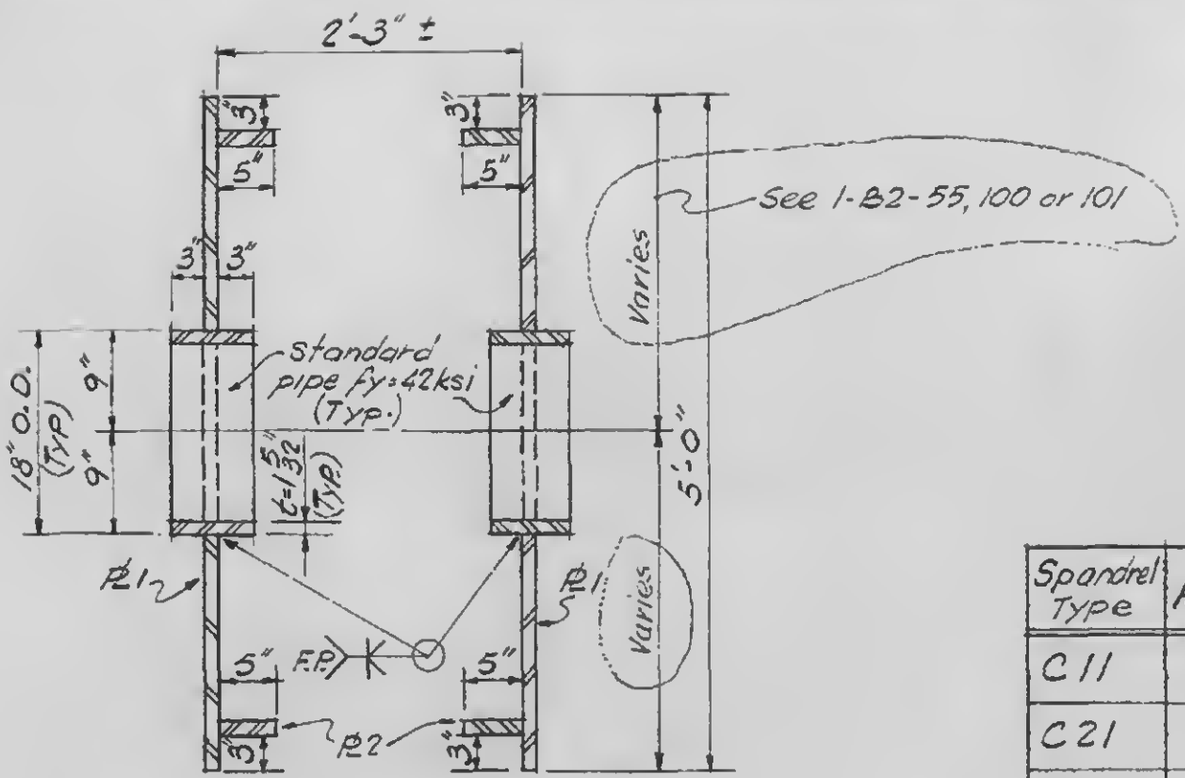

Section f-f

Spandrel Type	#1	#2
C11	1"	1 3/8"
C21	1"	1 3/8"
C41	1"	1 3/8"
C411	1"	1 3/8"
C413	1"	1 3/8"

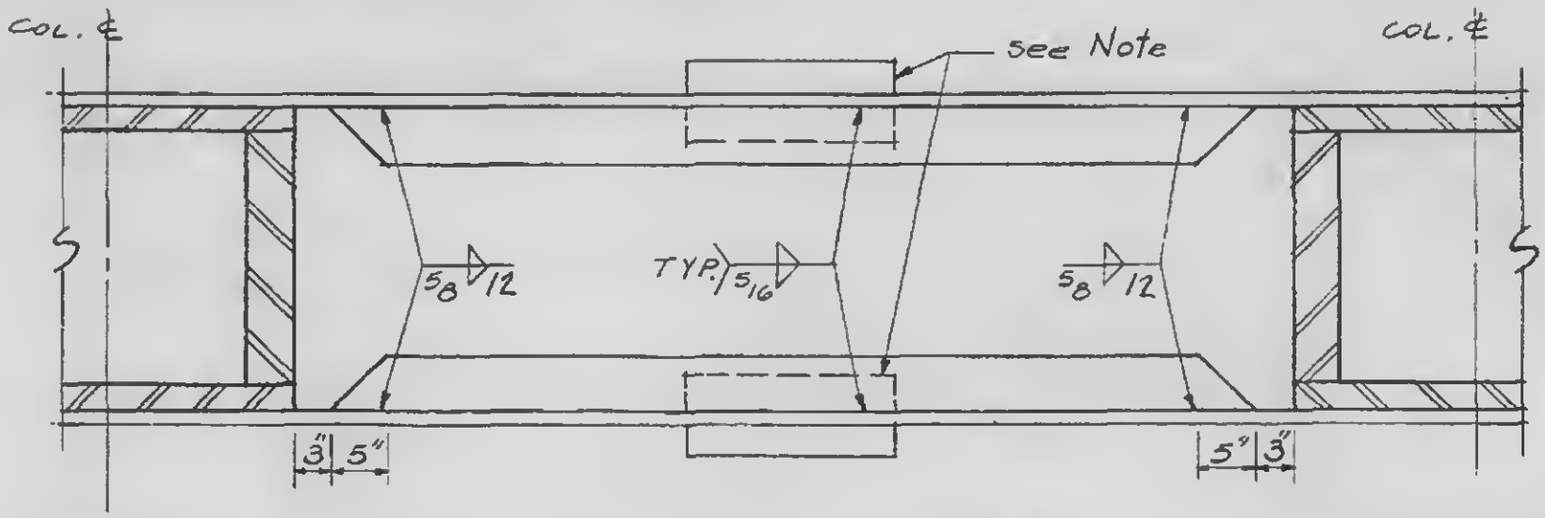

Typical plan for spandrel types C11, C21, C41, C411 & C413

Note:
Pipe exists for spandrel Types C411 & C413 only. For exact location see 1-B2-55, 100 & 101

LICENSED PROFESSIONAL ENGINEER
LESLIE E. ROBERTSON
No. 34360
STATE OF NEW YORK

1-B2-56