
WORTHINGTON, SKILLING, HELLE & JACKSON Civil & Structural Engineers

PROJECT THE WORLD TRADE CENTER | TITLE EXT. WALL TO EL. 363'-STRUT TYPE D | DATE 3-31-67

REVISIONS

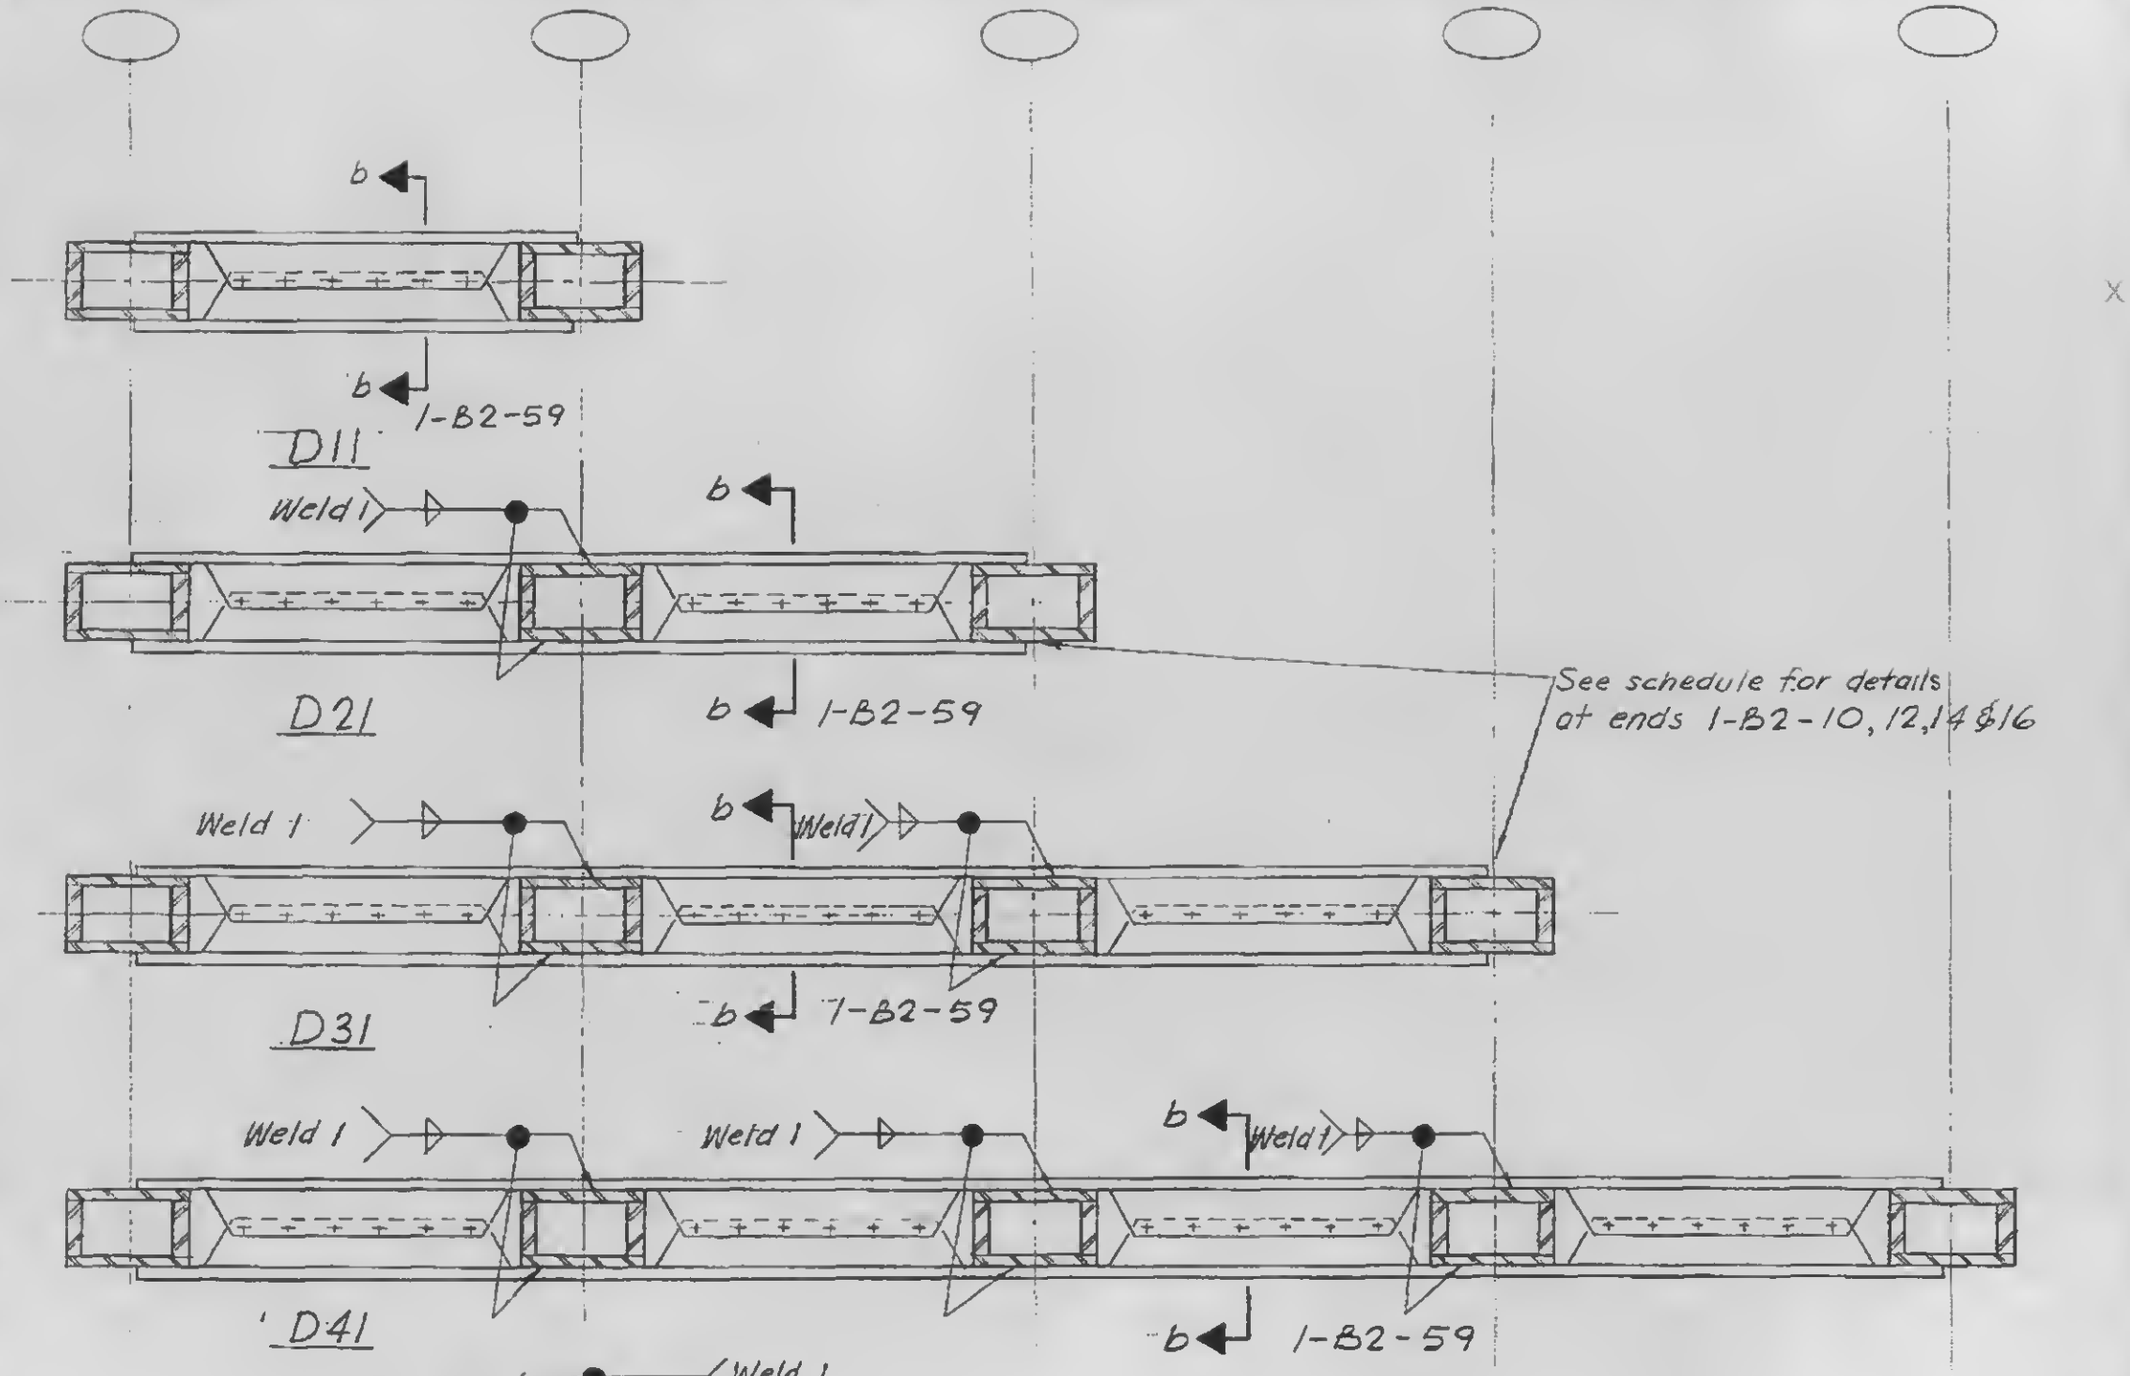

ELEVATION AT BRACING

Note: for weld 1 - see schedule 1-B2-10, 12, 14 & 16

STRUT TYPE 11 21 31 & 41

1-B2-58

LICENSED PROFESSIONAL ENGINEER
LESLIE E. ROBERTSON
NO. 34360
UNIVERSITY OF THE STATE OF NEW YORK