

WORTHINGTON, SKILLING, HELLE & JACKSON Civil & Structural Engineers

PROJECT THE WORLD TRADE CENTER | TITLE EXT. WALL TO EL. 363 - STRUT TYPE D | DATE 3-31-67

REVISIONS

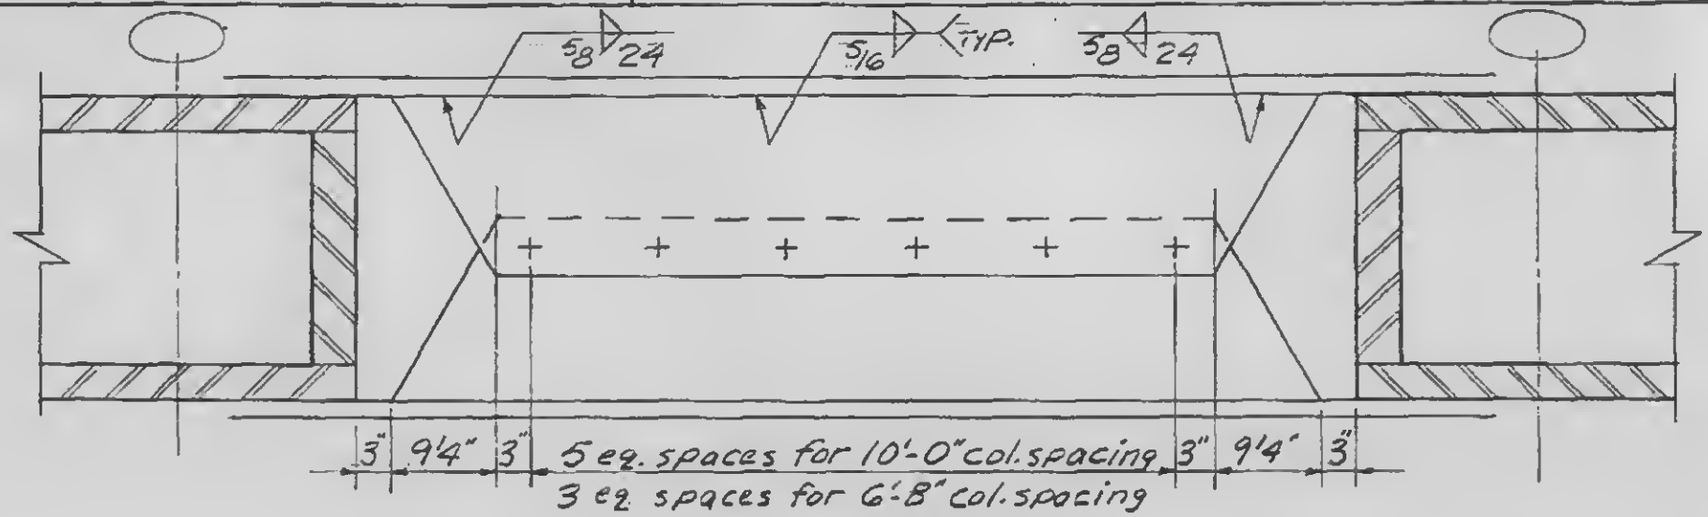

Typical plan

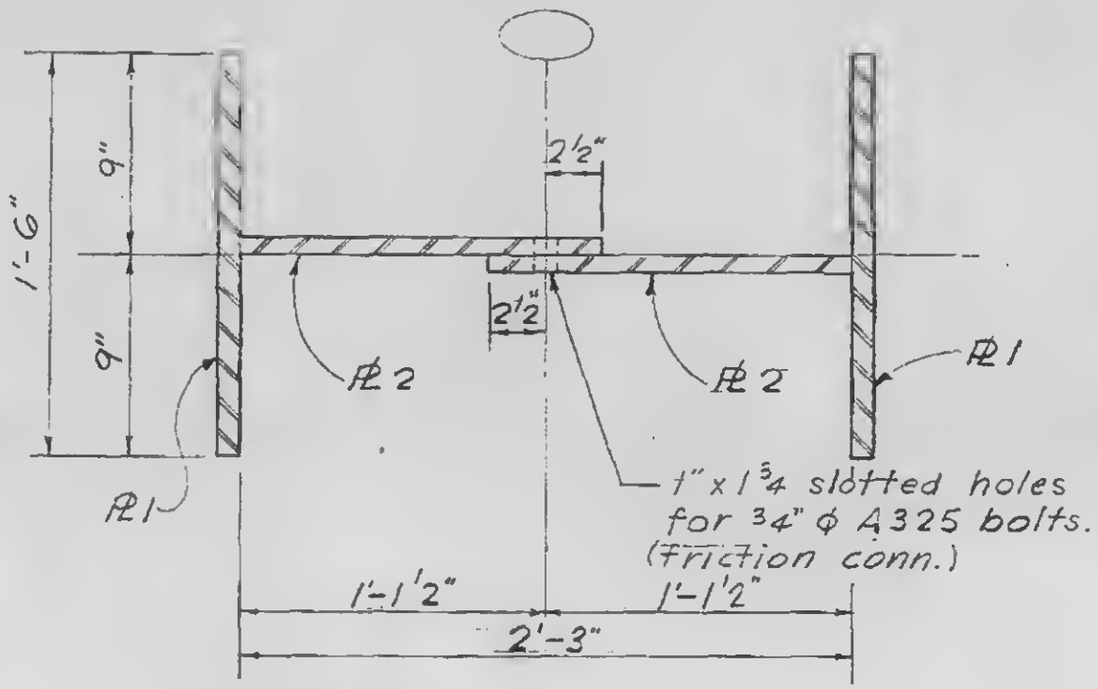

Section b-b

Strut type	R1	R2
D11	1½"	¾"
D21	1½"	¾"
D31	1½"	¾"
D41	1½"	¾"

STRUT TYPE D11, D21, D31 & D41

LICENSED PROFESSIONAL ENGINEER LESLIE E. ROBERTSON No. 34360 UNIVERSITY OF THE STATE OF NEW YORK

1-B2-59